NOTES

1. USE ½" PREFORMED EXPANSION JOINT FILLER BETWEEN THE CURB AND SIDEWALK AND BETWEEN THE SIDEWALK AND BUILDINGS.

2. CONCRETE STEP SHALL BE CONSTRUCTED OF A TINTED CONCRETE MIX FROM STA. 925+07 TO STA. 926+93.50 RT. SEE THE SPECIAL PROVISIONS.

3. SEE SECTION DD FOR ADDITIONAL INFORMATION ON STAIRS BETWEEN STA. 924+92 AND STA. 924+99 RT.

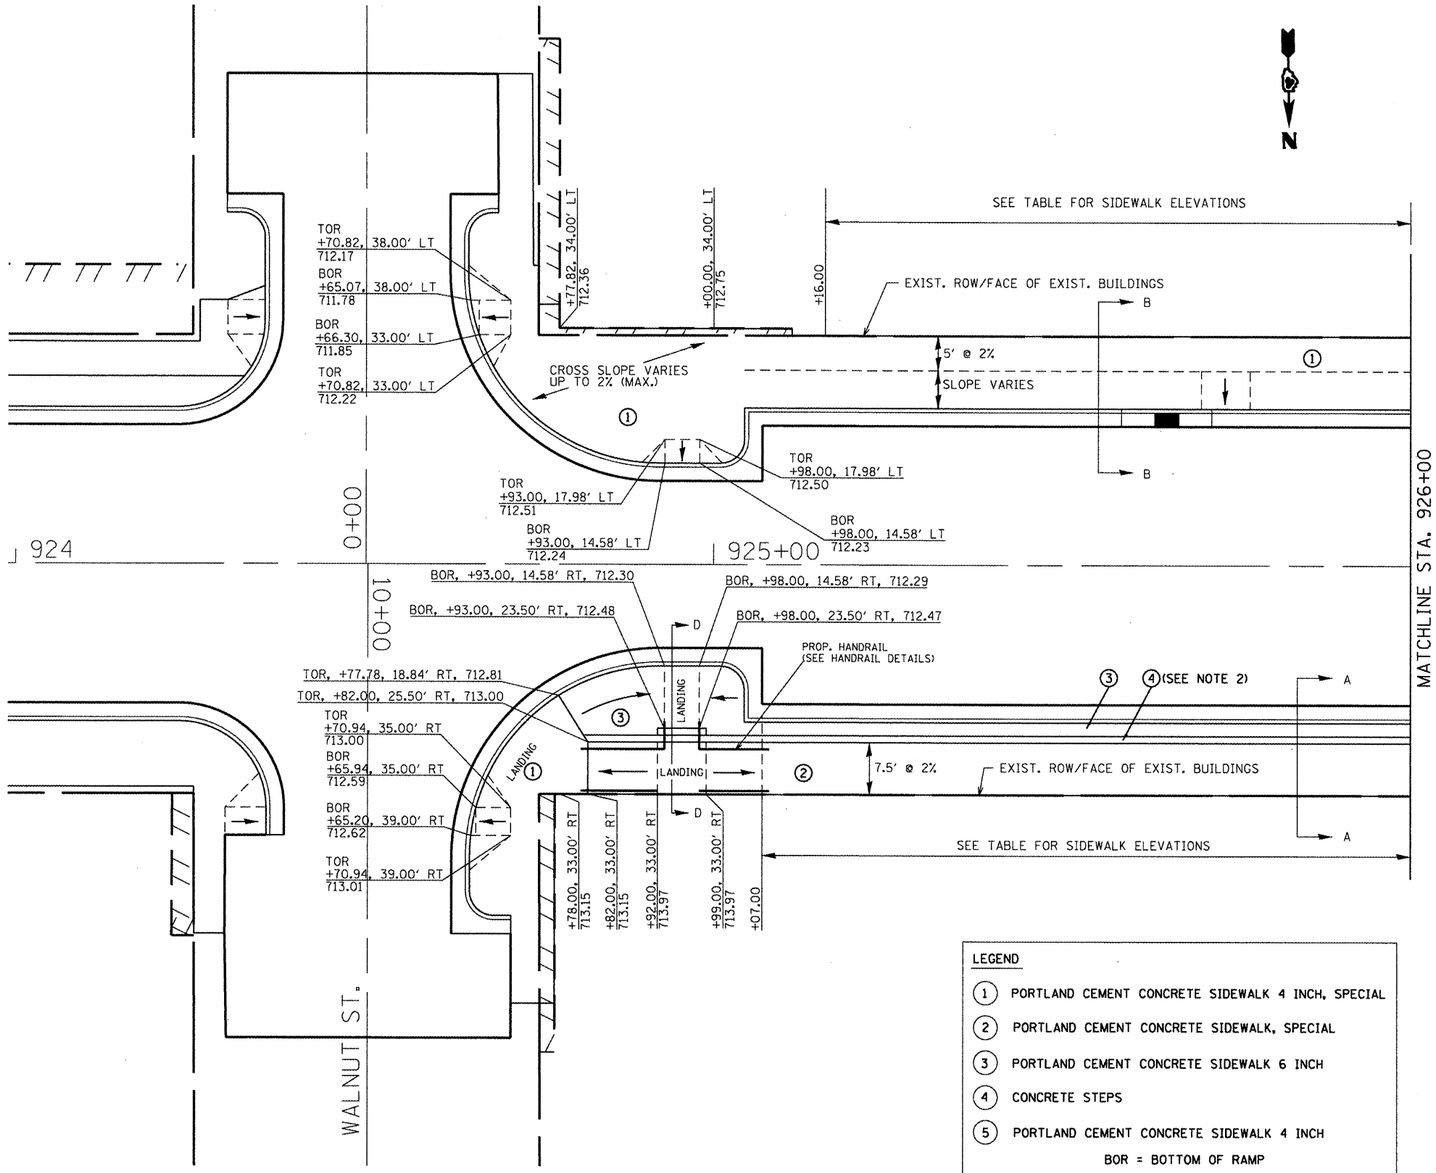

0' 20' 40'

SCALE

LEGEND

1. PORTLAND CEMENT CONCRETE SIDEWALK 4 INCH, SPECIAL
2. PORTLAND CEMENT CONCRETE SIDEWALK, SPECIAL
3. PORTLAND CEMENT CONCRETE SIDEWALK 6 INCH
4. CONCRETE STEPS
5. PORTLAND CEMENT CONCRETE SIDEWALK 4 INCH

BOR = BOTTOM OF RAMP
TOR = TOP OF RAMP

FILE NAME = miscsheets.dgn	USER NAME = horstkj	DESIGNED -	REVISED -
		DRAWN -	REVISED -
	PLOT SCALE = 20.0000 ' / in.	CHECKED -	REVISED -
	PLOT DATE = 3/21/2012	DATE -	REVISED -

STATE OF ILLINOIS
DEPARTMENT OF TRANSPORTATION

SIDEWALK DETAILS
WALNUT ST. TO PEARL ST.

SCALE: | SHEET NO. OF SHEETS | STA. TO STA.

F.A.P. RTE.	SECTION	COUNTY	TOTAL SHEETS	SHEET NO.
317	16W-1, RS-3	FULTON	347	156
		CONTRACT NO. 88795		
		ILLINOIS FED. AID PROJECT		