NOTES

1. USE ½" PREFORMED EXPANSION JOINT FILLER BETWEEN THE CURB AND SIDEWALK AND BETWEEN THE SIDEWALK AND BUILDINGS.

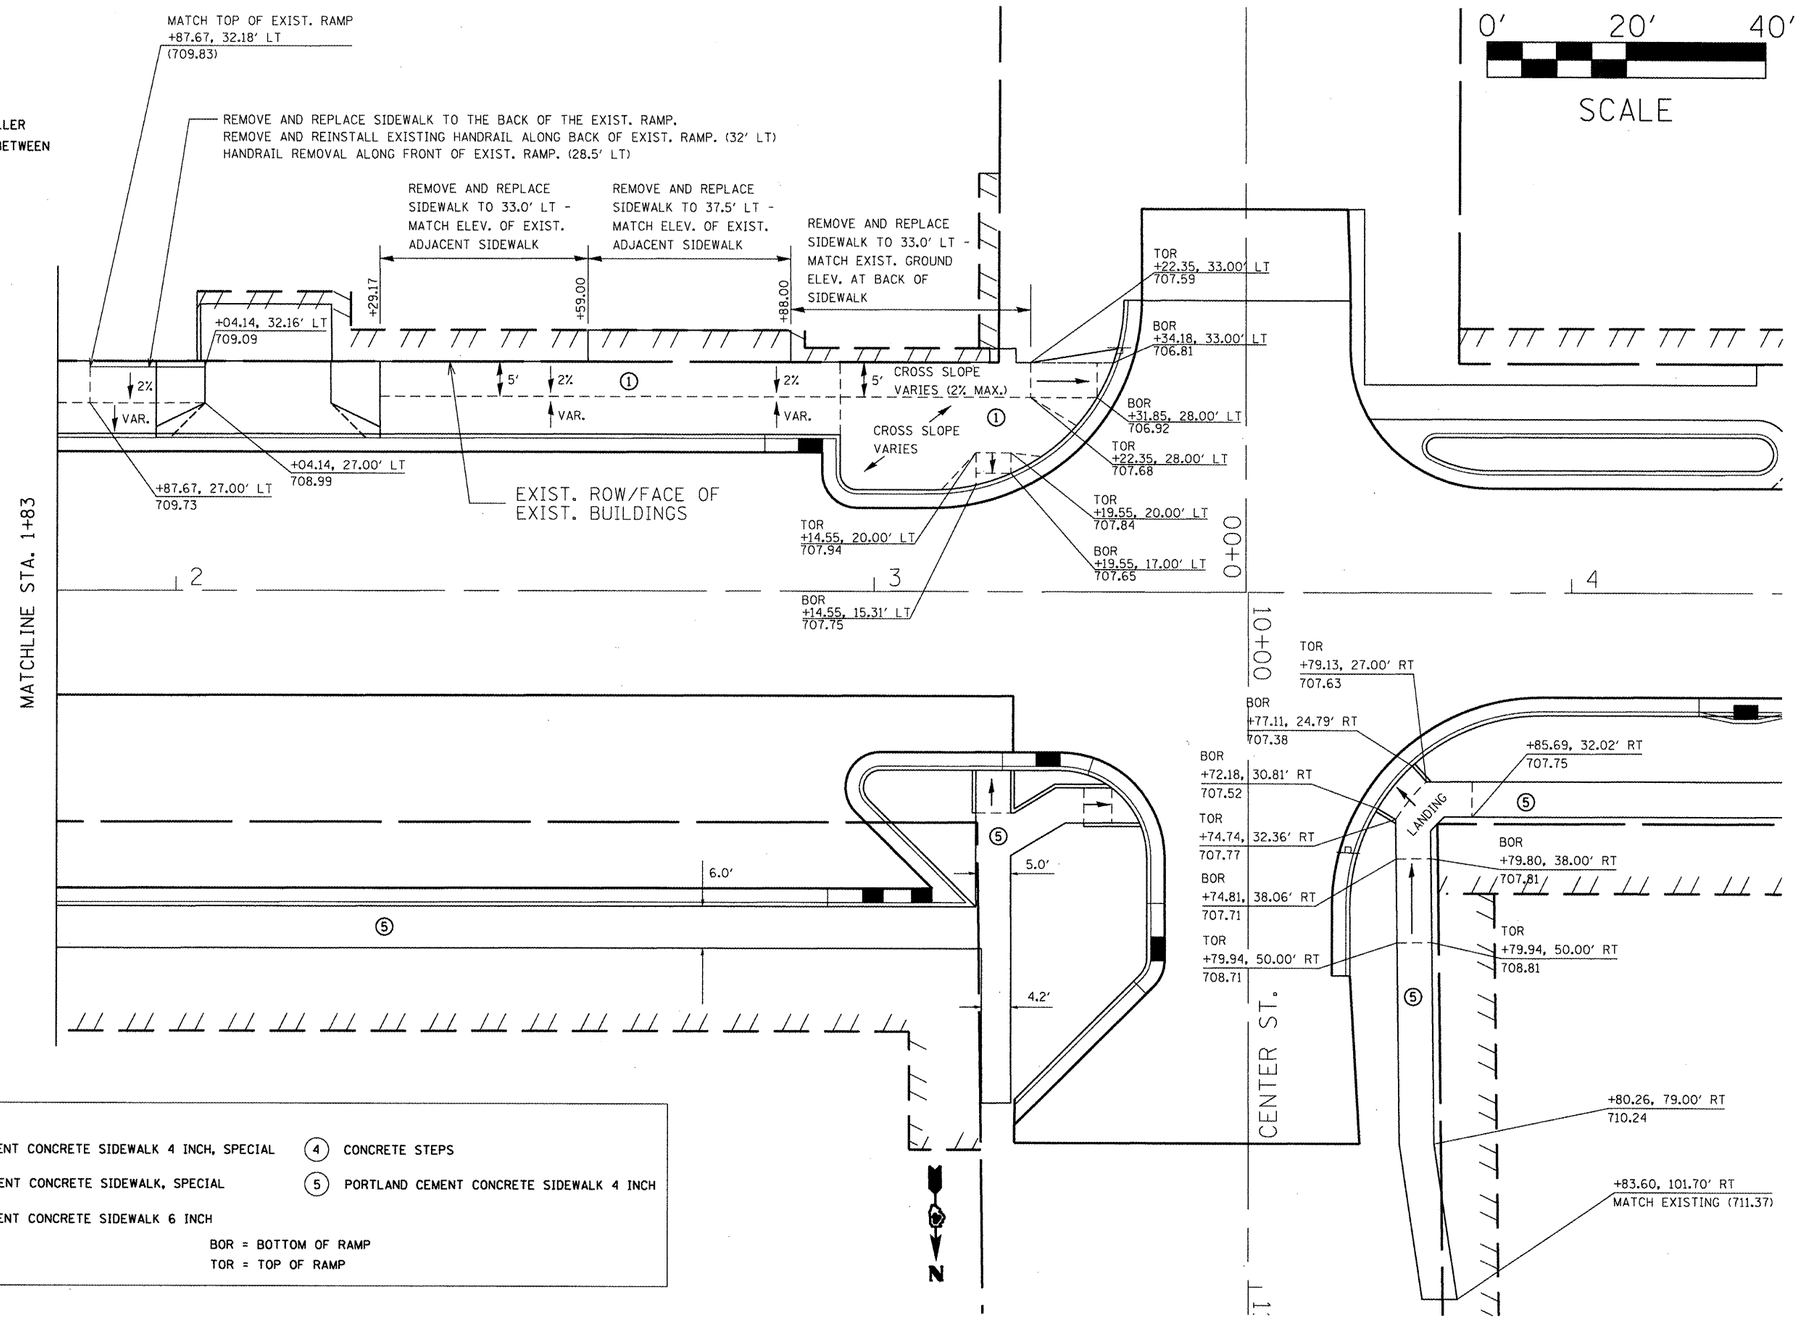

LEGEND

1. PORTLAND CEMENT CONCRETE SIDEWALK 4 INCH, SPECIAL
2. PORTLAND CEMENT CONCRETE SIDEWALK, SPECIAL
3. PORTLAND CEMENT CONCRETE SIDEWALK 6 INCH
4. CONCRETE STEPS
5. PORTLAND CEMENT CONCRETE SIDEWALK 4 INCH

BOR = BOTTOM OF RAMP
TOR = TOP OF RAMP

FILE NAME = miscsheets.dgn	USER NAME = horstkj	DESIGNED -	REVISED -	STATE OF ILLINOIS DEPARTMENT OF TRANSPORTATION	SIDEWALK DETAILS PEARL ST. TO CENTER ST.	F.A.P. RTE.	SECTION	COUNTY	TOTAL SHEETS	SHEET NO.
		DRAWN -	REVISED -			317	16W-1, RS-3	FULTON	347	162
	PLOT SCALE = 20.0000 ' / in.	CHECKED -	REVISED -					CONTRACT NO. 88795		
	PLOT DATE = 3/21/2012	DATE -	REVISED -		SCALE: SHEET NO. OF SHEETS STA. TO STA.			ILLINOIS FED. AID PROJECT		