CONTRACT NO. 89525

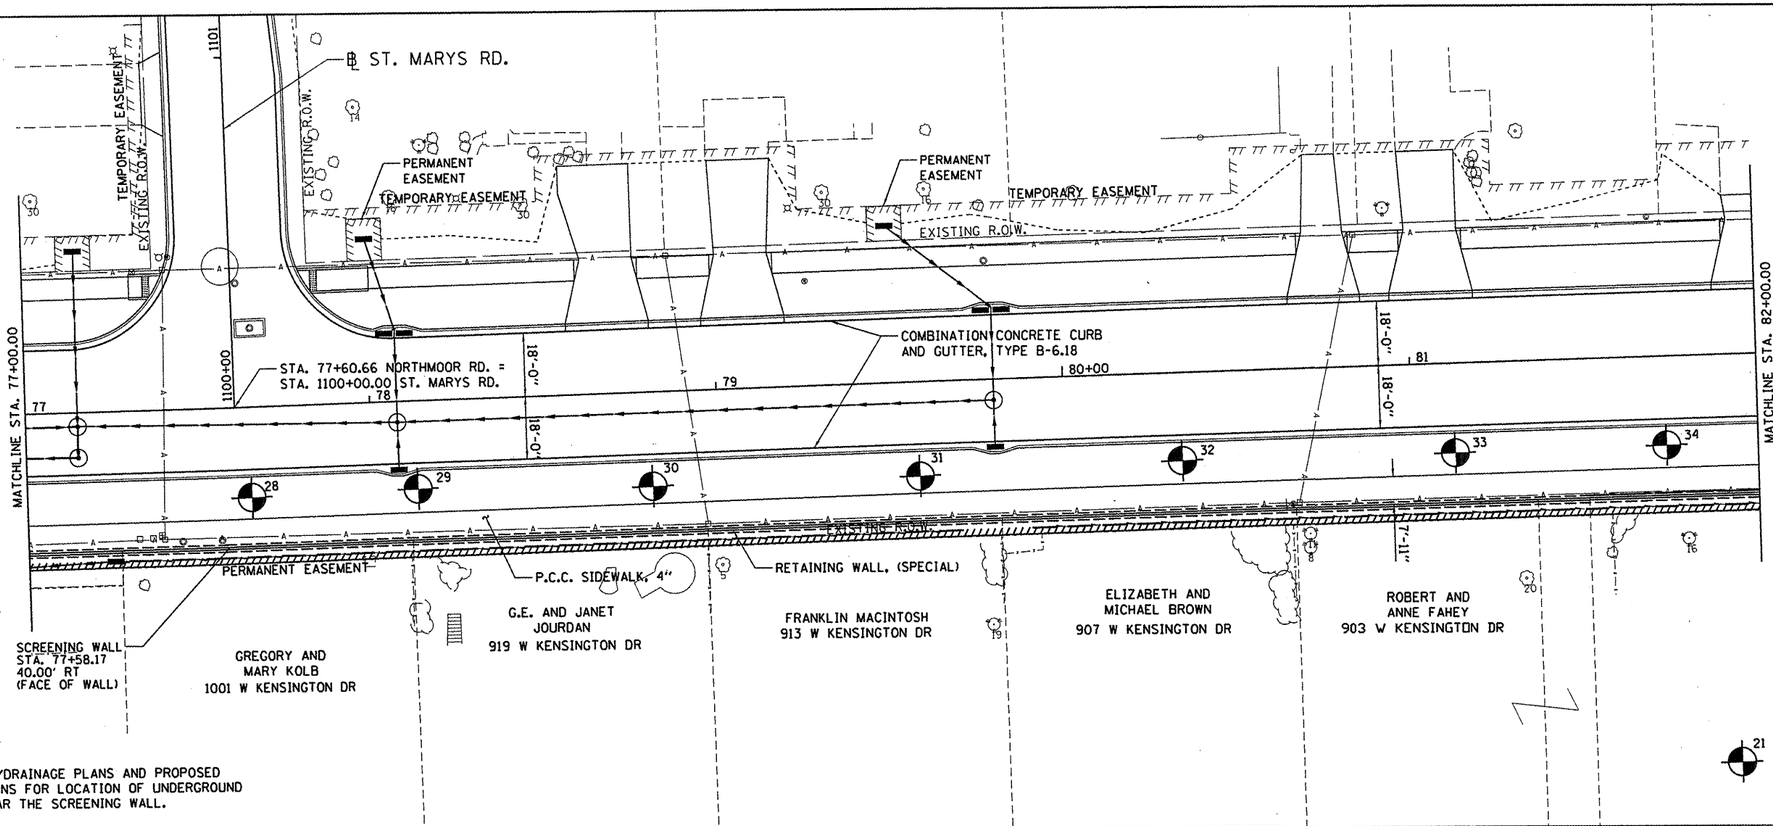

NOTES:

1. SEE ROADWAY/DRAINAGE PLANS AND PROPOSED CROSS SECTIONS FOR LOCATION OF UNDERGROUND UTILITIES NEAR THE SCREENING WALL.

LEGEND

21 SOIL BORING LOCATION SEE BORING LOG SHEETS

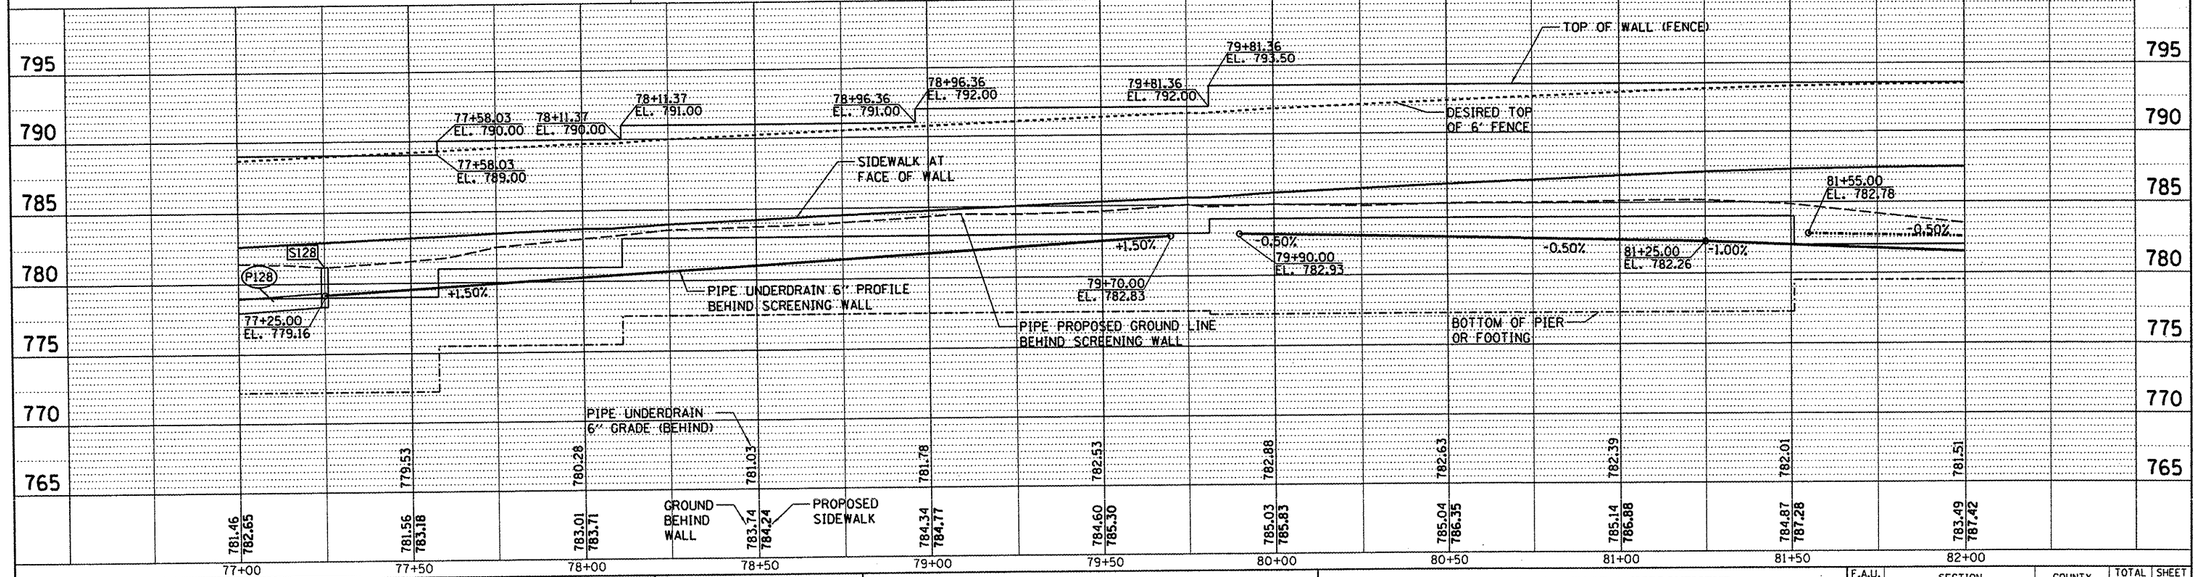

FILE NAME = I:\09Jobs\09L0027A\CADD\Road\Sheet\c-708wall.dgn	USER NAME = dawso00878	DESIGNED -	REVISED -
		DRAWN -	REVISED -
	PLOT SCALE = 40.0000 ' / in.	CHECKED -	REVISED -
	PLOT DATE = 04\02\2012	DATE - 03/27/12	REVISED -

STATE OF ILLINOIS
DEPARTMENT OF TRANSPORTATION

NORTHMOOR ROAD STAGE 2 IMPROVEMENT
SCREENING WALL PLANS

SCALE: | SHEET NO. OF SHEETS | STA. TO STA.

F.A.U. RTE.	SECTION	COUNTY	TOTAL SHEETS	SHEET NO.
6647	05-00302-01-PV	PEORIA	125	62
	11-00047-03-PV	CONTRACT NO. 89525		
FED. ROAD DIST. NO.	ILLINOIS	FED. AID PROJECT	M-5093(137)	

PLAN / PROFILE — SURVEYED, PLOTTED, AT CORNER CHECKED, GRADES CHECKED, ALL OF WAY CHECKED, CADD FILE NAME, NOTATNS CHKD, NOTE BOOK, NO., BY, DATE

© Copyright Hanson Professional Services Inc. 2012
HANSON Hanson Professional Services Inc.