FINAL SURVEY NOTE BOOK		BY	DATE
NO.	SURVEYED		
	PLOTTED		
	TEMPLATE		
	AREAS		
	AREAS CHECKED		

ORIGINAL SURVEY NOTE BOOK NO.		BY	DATE
	SURVEYED		
	PLOTTED		
	TEMPLATE		
	AREAS		
	AREAS CHECKED		

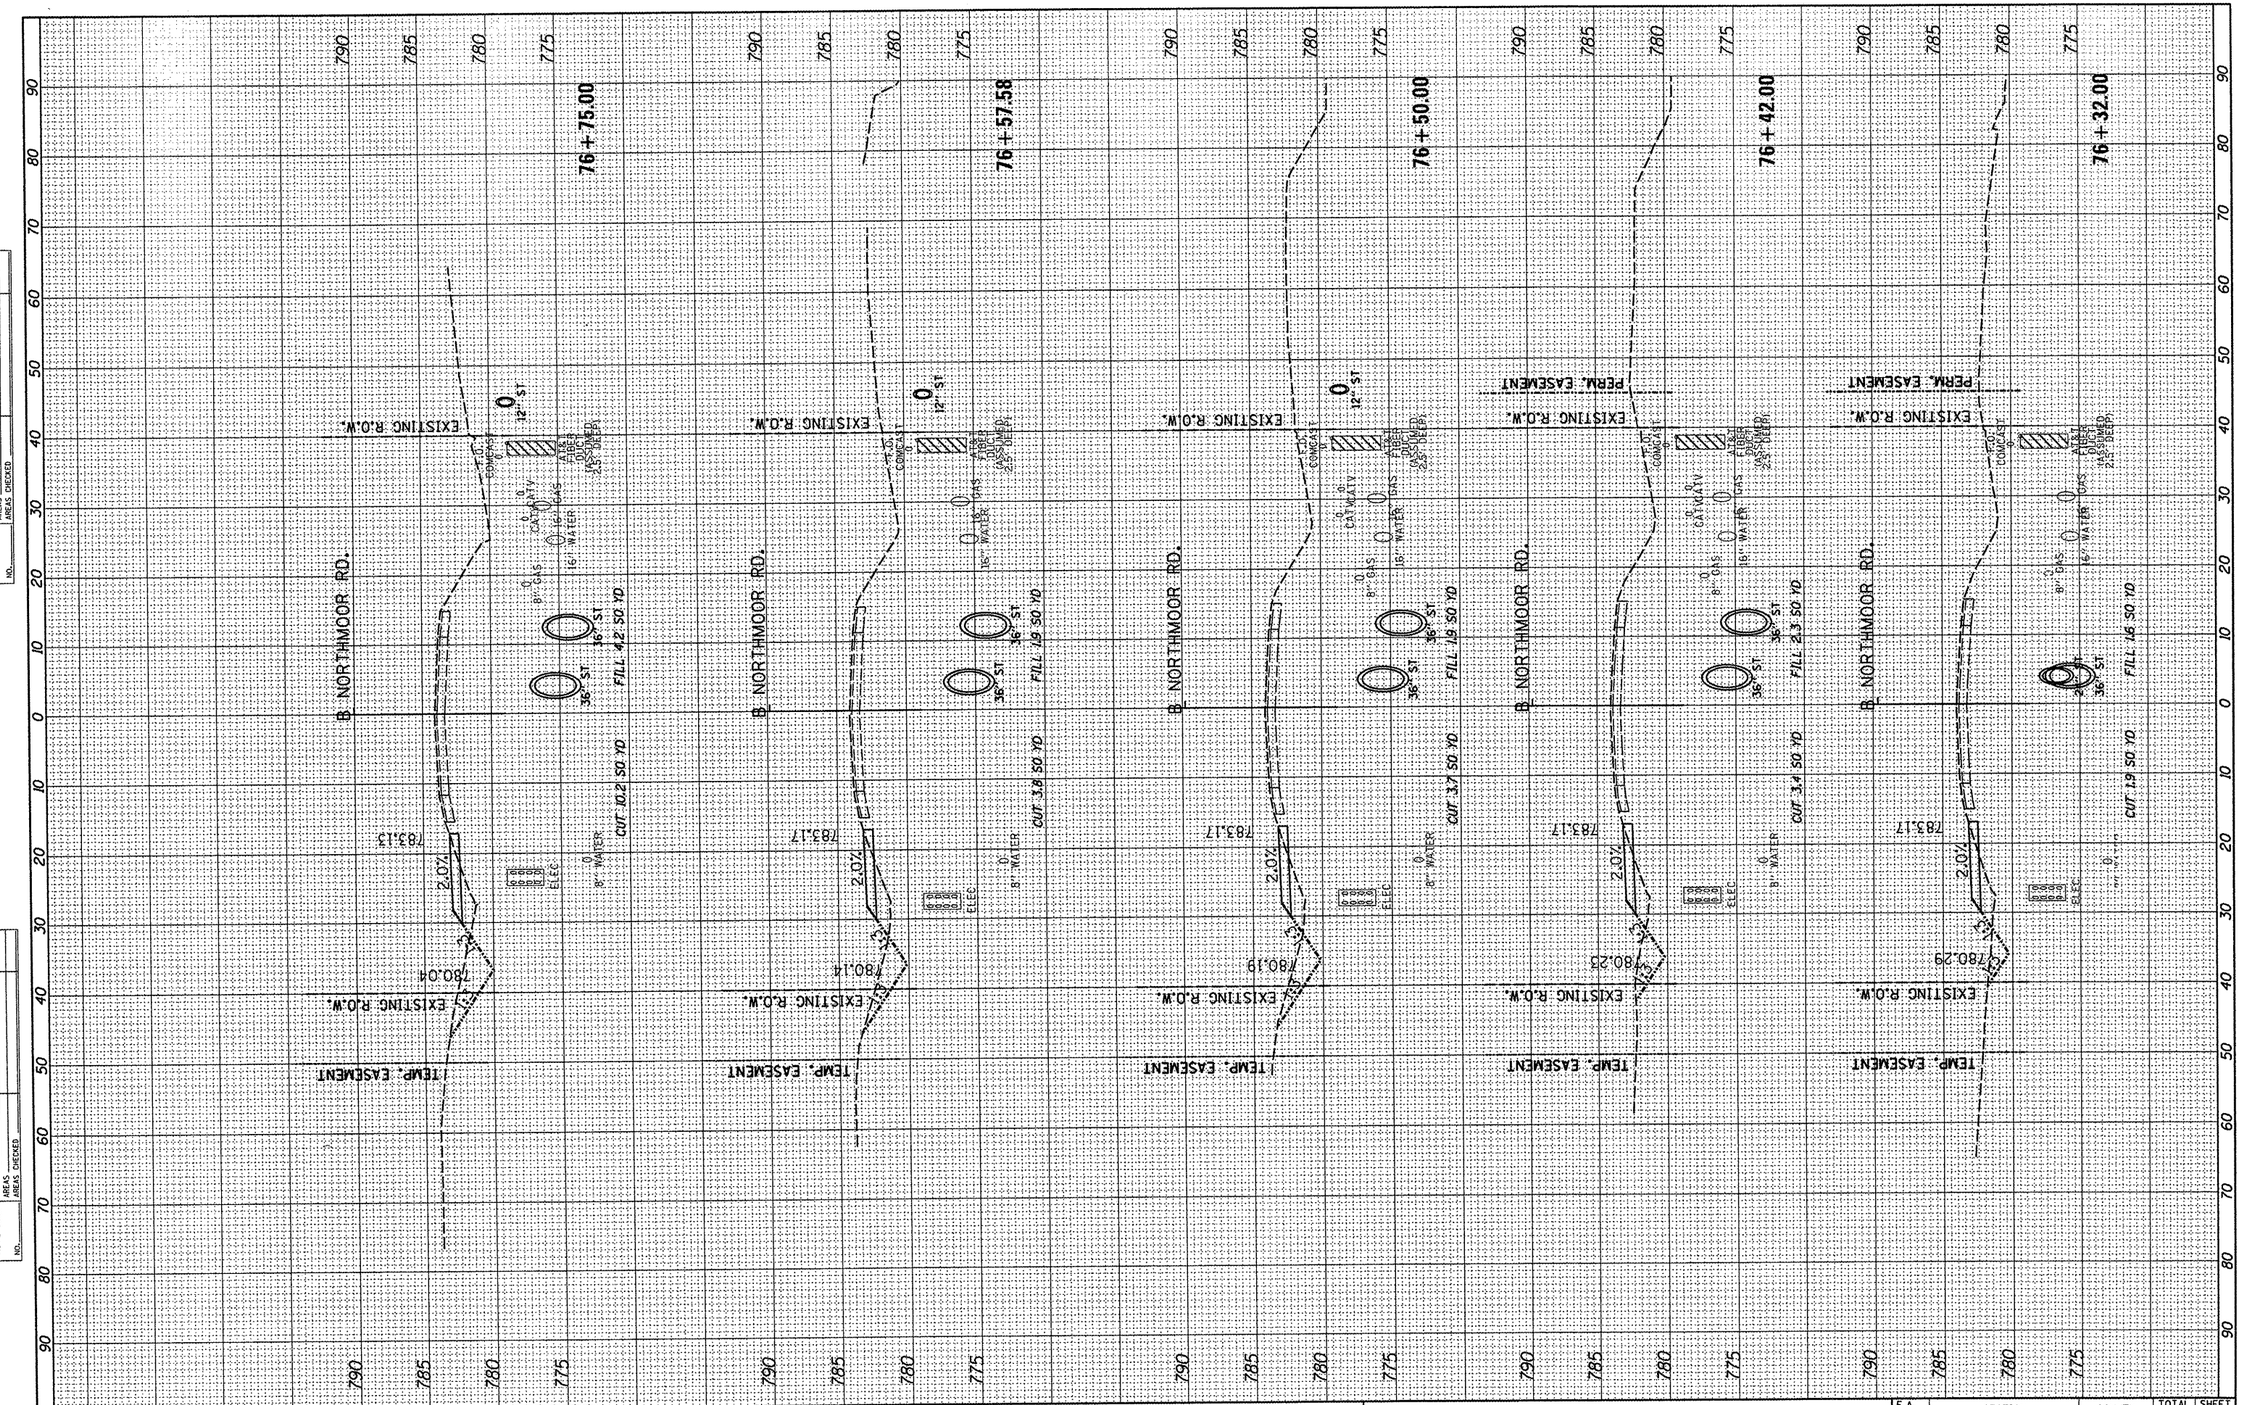

FILE NAME =	USER NAME = dawso00878	DESIGNED - LC	REVISED -
I:\09Jobs\09L0027A\CADD\Road\Model\IE\Current\07_2206-2_S-XSectionsTSO.dgn		DRAWN - LC	REVISED -
	PLOT SCALE = 20.0000 ' / in.	CHECKED - RB	REVISED -
	PLOT DATE = 04\02\2012	DATE - 03/27/12	REVISED -

STATE OF ILLINOIS
DEPARTMENT OF TRANSPORTATION

NORTHMOOR ROAD SUGGESTED CONSTRUCTION STAGING
CROSS SECTIONS – STAGE 1A

SCALE: 1"=5'V:10'H | SHEET 5 OF 15 SHEETS | STA. 76+32.00 TO STA. 76+75.00

F.A. RTE.	SECTION	COUNTY	TOTAL SHEETS	SHEET NO.
6647	05-00302-01-PV	PEORIA	125	85
	11-00047-03-PV	CONTRACT NO. 89525		
	ILLINOIS	FED. AID PROJECT M-5093 (137)		