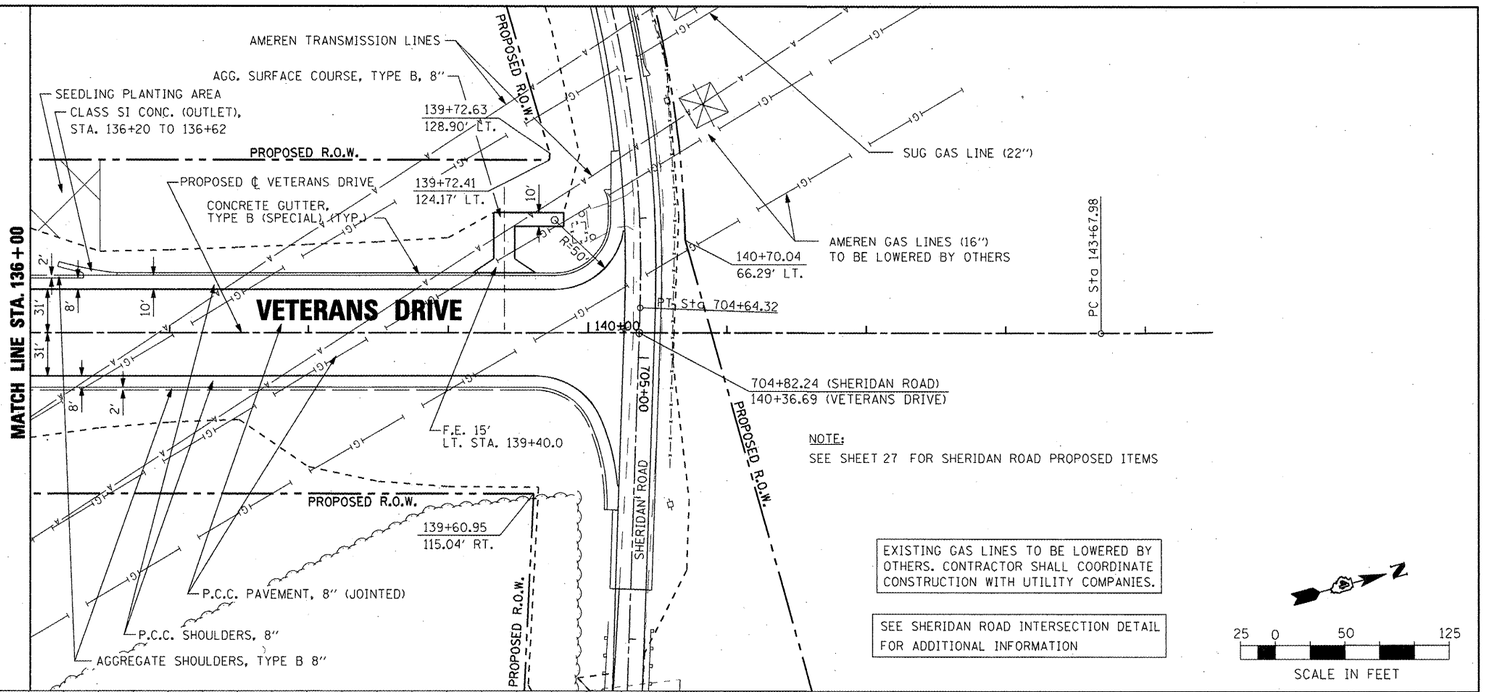

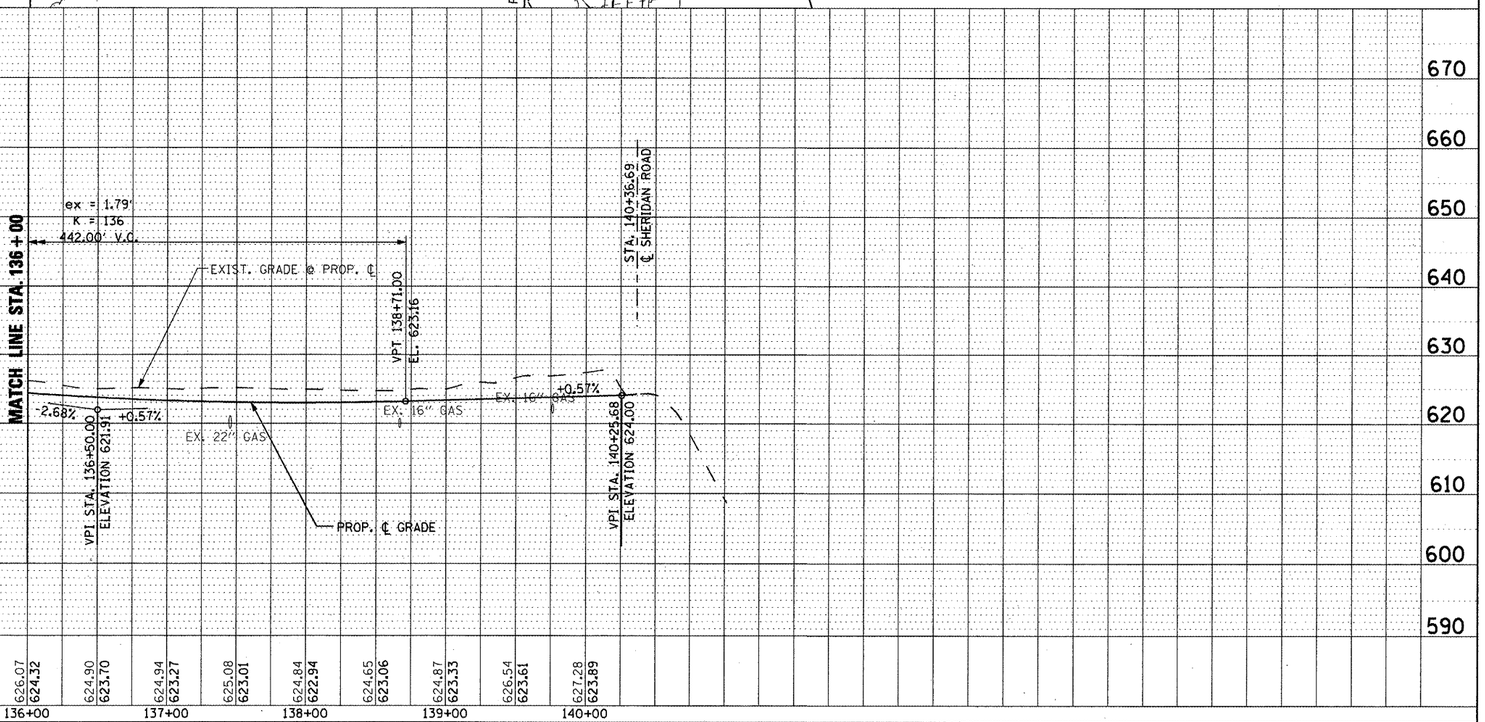

PLAN		BY	DATE
NOTE BOOK	SURVEYED		
NO.	PLOTTED		
	HORIZ. CHECKED		
	RT. OF WAY CHECKED		
	2000 FILE NAME		

PROFILE		BY	DATE
NOTE BOOK	SURVEYED		
NO.	PLOTTED		
	HORIZ. CHECKED		
	B.M. NOTED		
	STRUCTURE NO'S. CHKD		

FILE NAME = x:\projects\2020025025\dgn\plans and xrefs\PLPR 136-140.dgn	USER NAME = IDOT	DESIGNED REW/KRS	REVISED -
		DRAWN CAM	REVISED -
	PLOT SCALE = 100.0000 ' / IN.	CHECKED KMC	REVISED -
	PLOT DATE = 4/12/2012	DATE 3-21-12	REVISED -

STATE OF ILLINOIS
DEPARTMENT OF TRANSPORTATION

VETERANS DRIVE IMPROVEMENTS
ROADWAY PLAN AND PROFILE

SCALE: | SHEET NO. OF SHEETS | STA. 136+00 | TO STA. 140+36.69

F.A.U. RTE.	SECTION	COUNTY	TOTAL SHEETS	SHEET NO.
6768	10-00169-00-RP	TAZEWELL	98	25
		CONTRACT NO. 89588		
	ILLINOIS FED. AID PROJECT			