SEE VETERANS DRIVE PLAN/PROFILE FOR MAINLINE DETAILS

SEE TRAFFIC SIGNAL PLAN FOR SIGNAL DETAILS

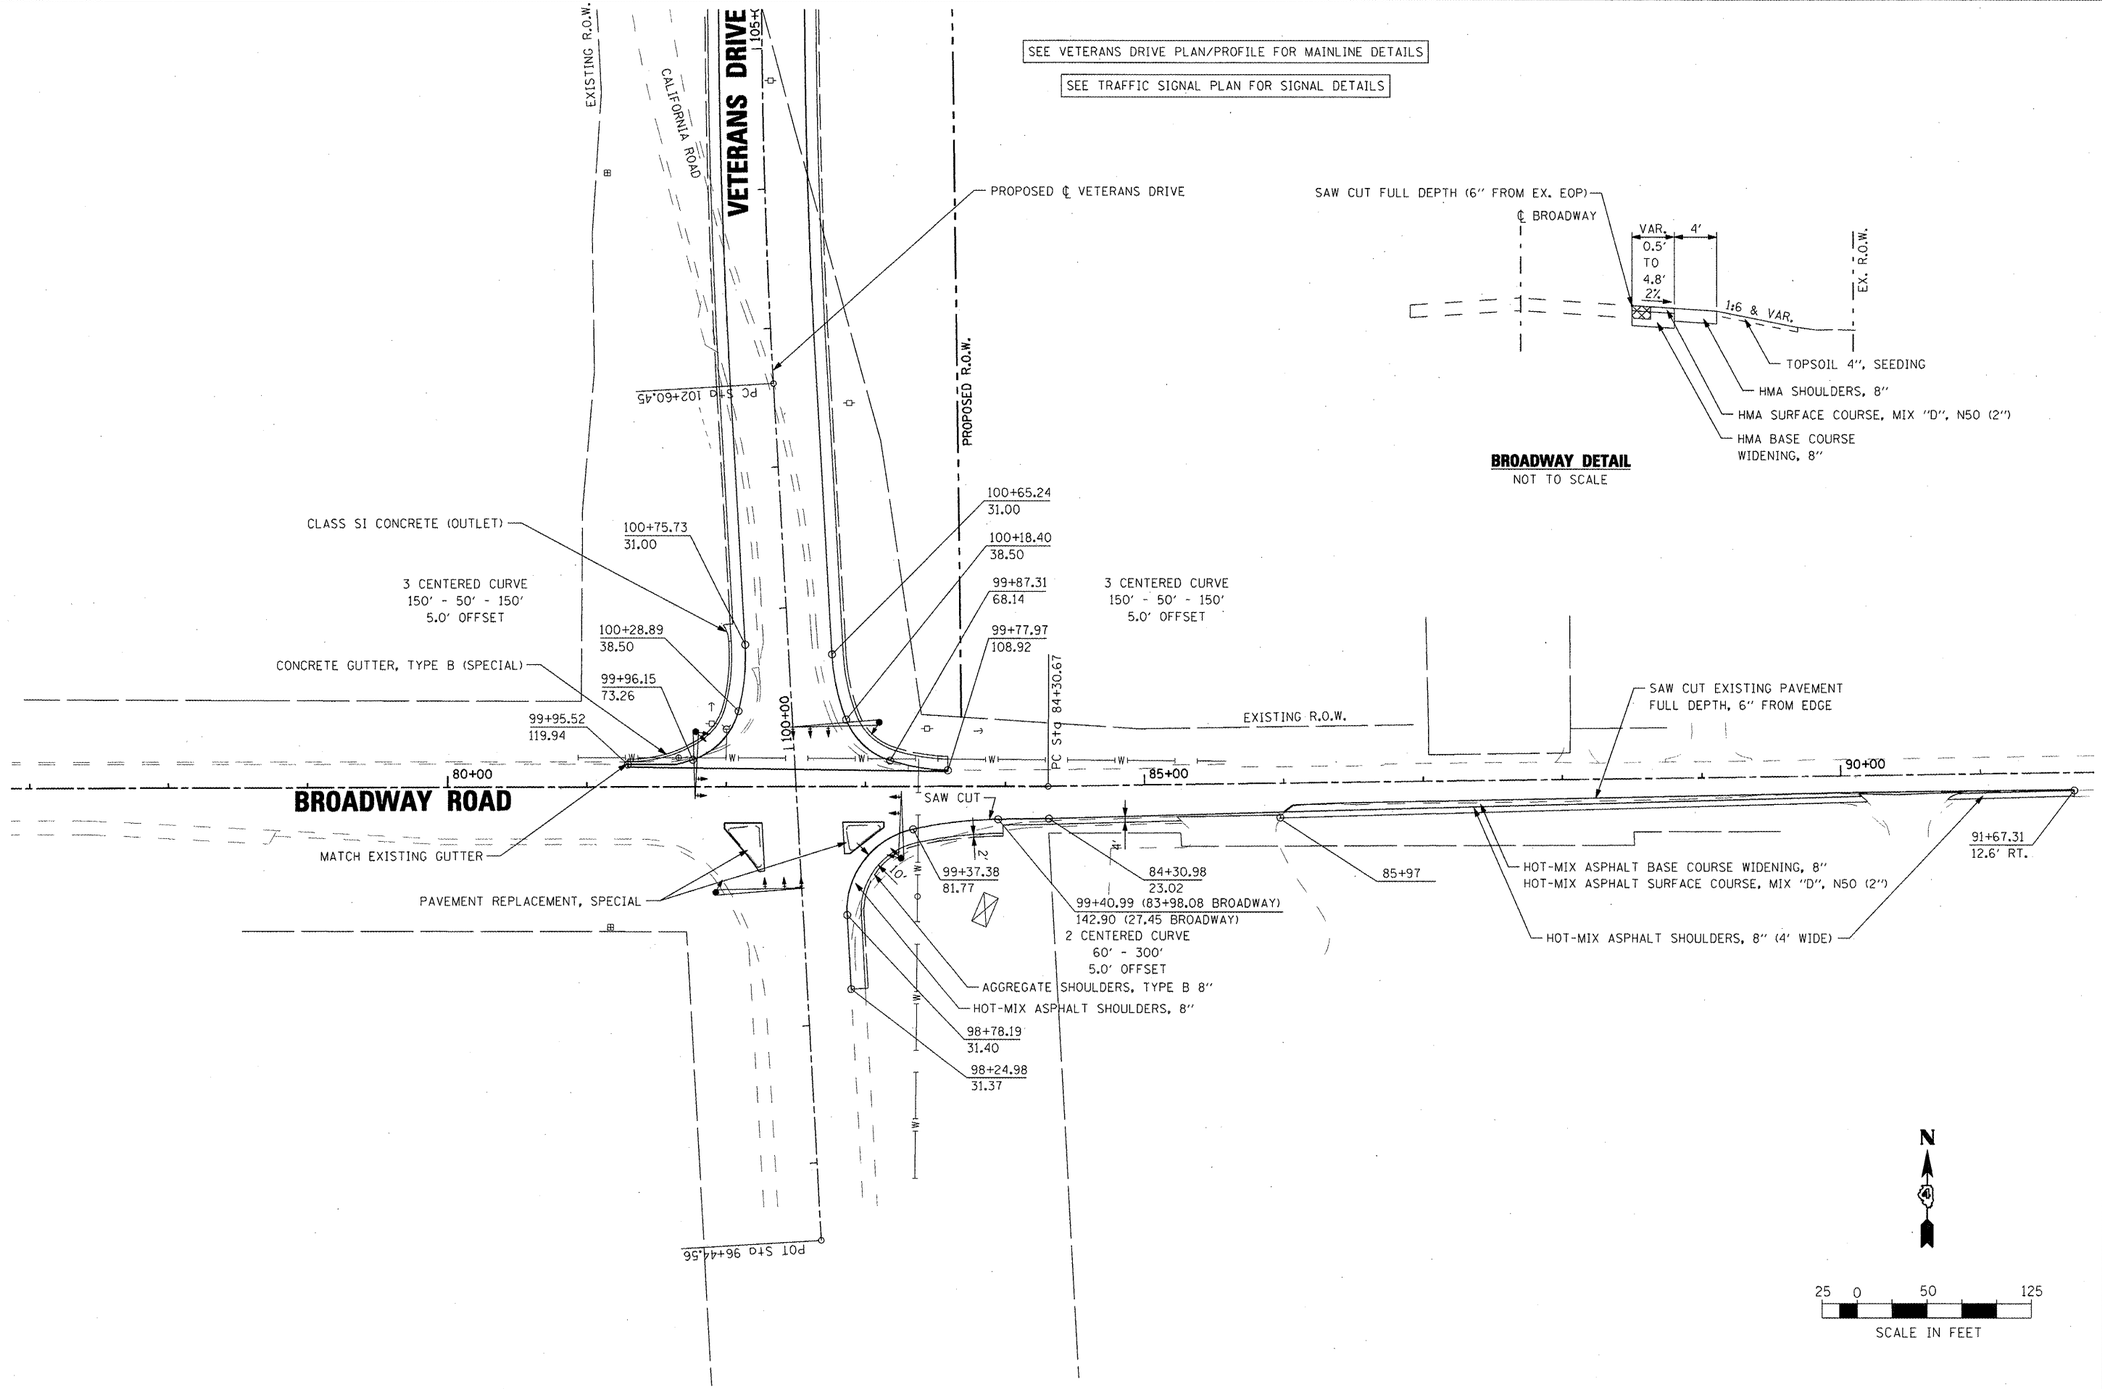





**BROADWAY DETAIL**
NOT TO SCALE

| | | | | | | | | | |
|---|---|---|---|---|---|---|---|---|---|
| FILE NAME = x:\projects\200805025\dgn\plans and xrefs\PLPR BROADWAY.dgn | USER NAME = IDOT | DESIGNED REW/KRS | REVISED - | **STATE OF ILLINOIS DEPARTMENT OF TRANSPORTATION** | **VETERANS DRIVE IMPROVEMENTS** | F.A.U. RTE. | SECTION | COUNTY | TOTAL SHEETS | SHEET NO. |
| | PLOT SCALE = 100.0000 ' / IN. | DRAWN CAM | REVISED - | | **PLAN VIEW – BROADWAY ROAD** | 6768 | 10-00169-00-RP | TAZEWELL | 98 | 26 |
| | PLOT DATE = 4/12/2012 | CHECKED KMC | REVISED - | | | | | CONTRACT NO. 89588 | | |
| | | DATE 3-21-12 | REVISED - | | SCALE: SHEET NO. OF SHEETS STA. TO STA. | | | ILLINOIS FED. AID PROJECT | | |