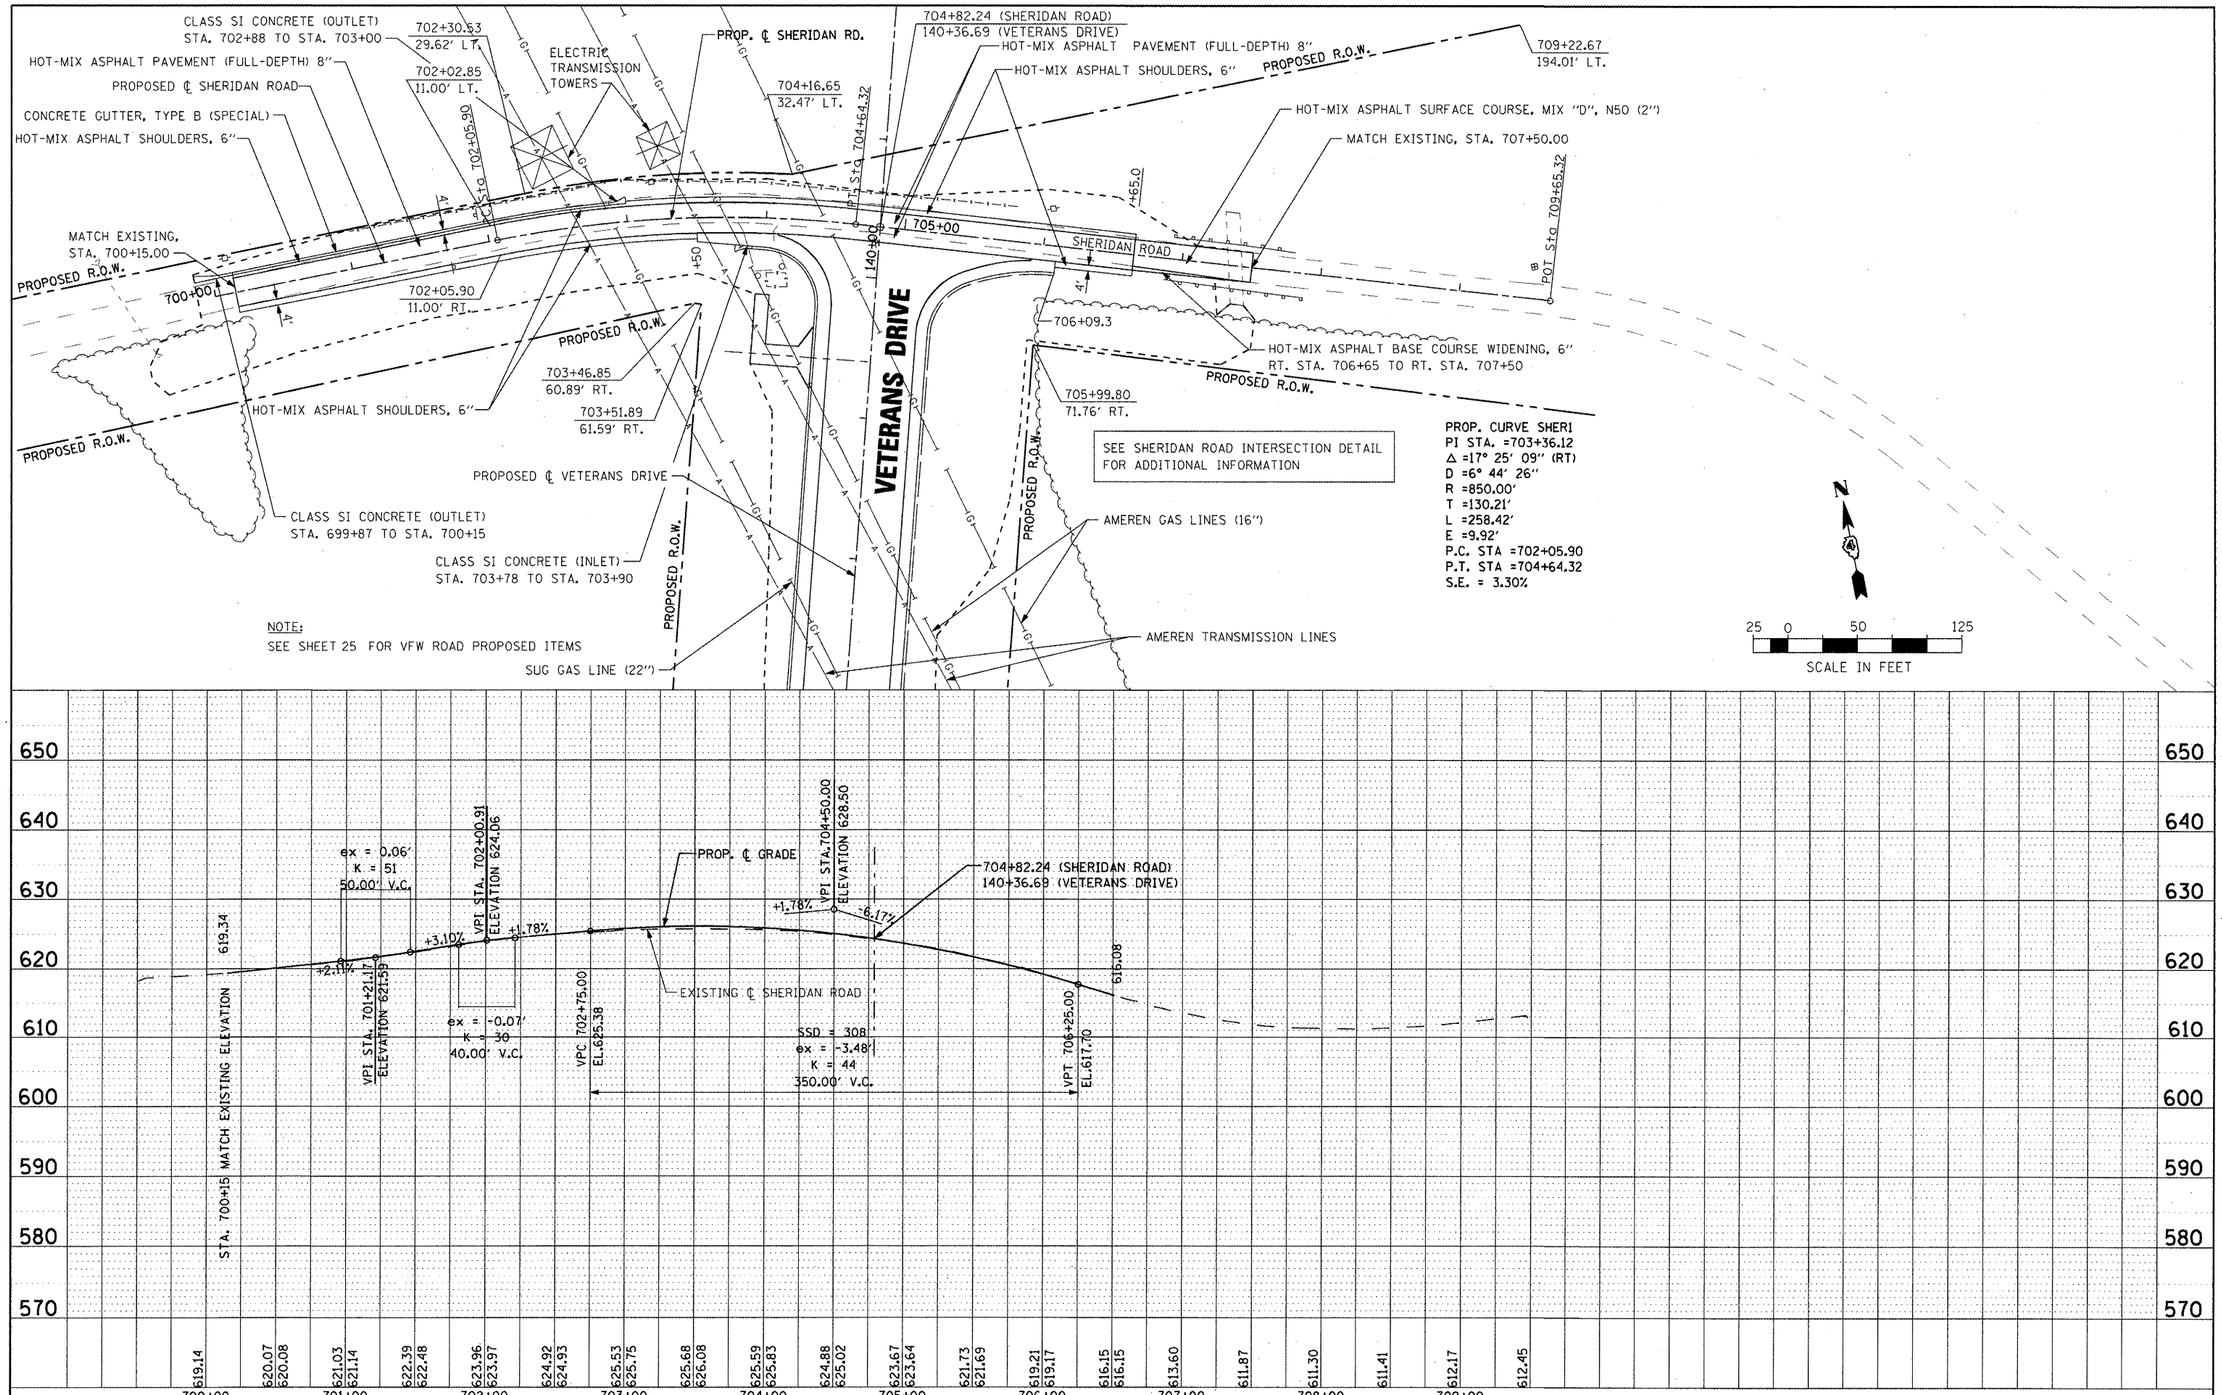

PLAN — SURVEYED | PLOTTED | DRAWN | CHECKED | R.O.W. CHECKED | R.R. NOTED | STRUCTURE NOTATING SHEET | NOTE BOOK | NO. | BY | DATE

PROFILE — SURVEYED | PLOTTED | DRAWN | CHECKED | R.O.W. CHECKED | R.R. NOTED | STRUCTURE NOTATING SHEET | NOTE BOOK | NO. | BY | DATE

FILE NAME = x:\projects\200805025\dgn\plans and xrefs\PLPR 5 SHERIDAN.dgn	USER NAME = IDOT	DESIGNED REW/KRS	REVISED -
	PLOT SCALE = 100.0231 ' / IN.	DRAWN CAM	REVISED -
	PLOT DATE = 4/12/2012	CHECKED KMC	REVISED -
		DATE 3-21-12	REVISED -

STATE OF ILLINOIS
DEPARTMENT OF TRANSPORTATION

VETERANS DRIVE IMPROVEMENTS
SHERIDAN ROAD ROADWAY PLAN AND PROFILE

SCALE: AS SHOWN | SHEET NO. OF SHEETS | STA. 700+00 TO STA. 713+00

F.A.U. RTE.	SECTION	COUNTY	TOTAL SHEETS	SHEET NO.
6768	10-00169-00-RP	TAZEWELL	98	27
		CONTRACT NO. 89588		
		ILLINOIS FED. AID PROJECT		