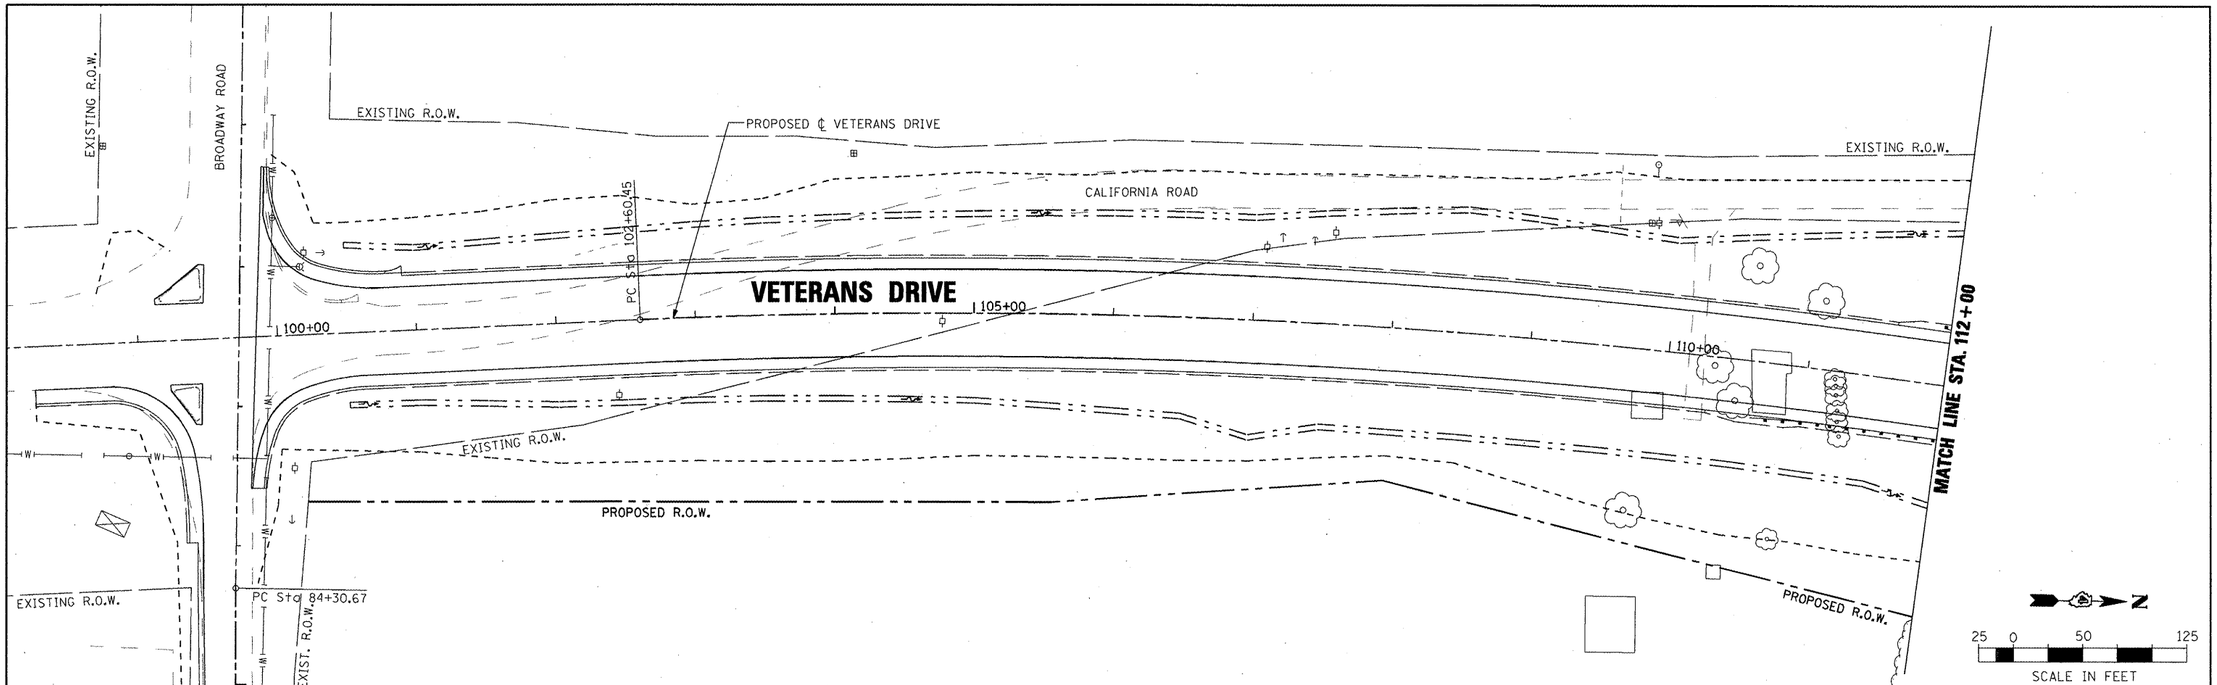

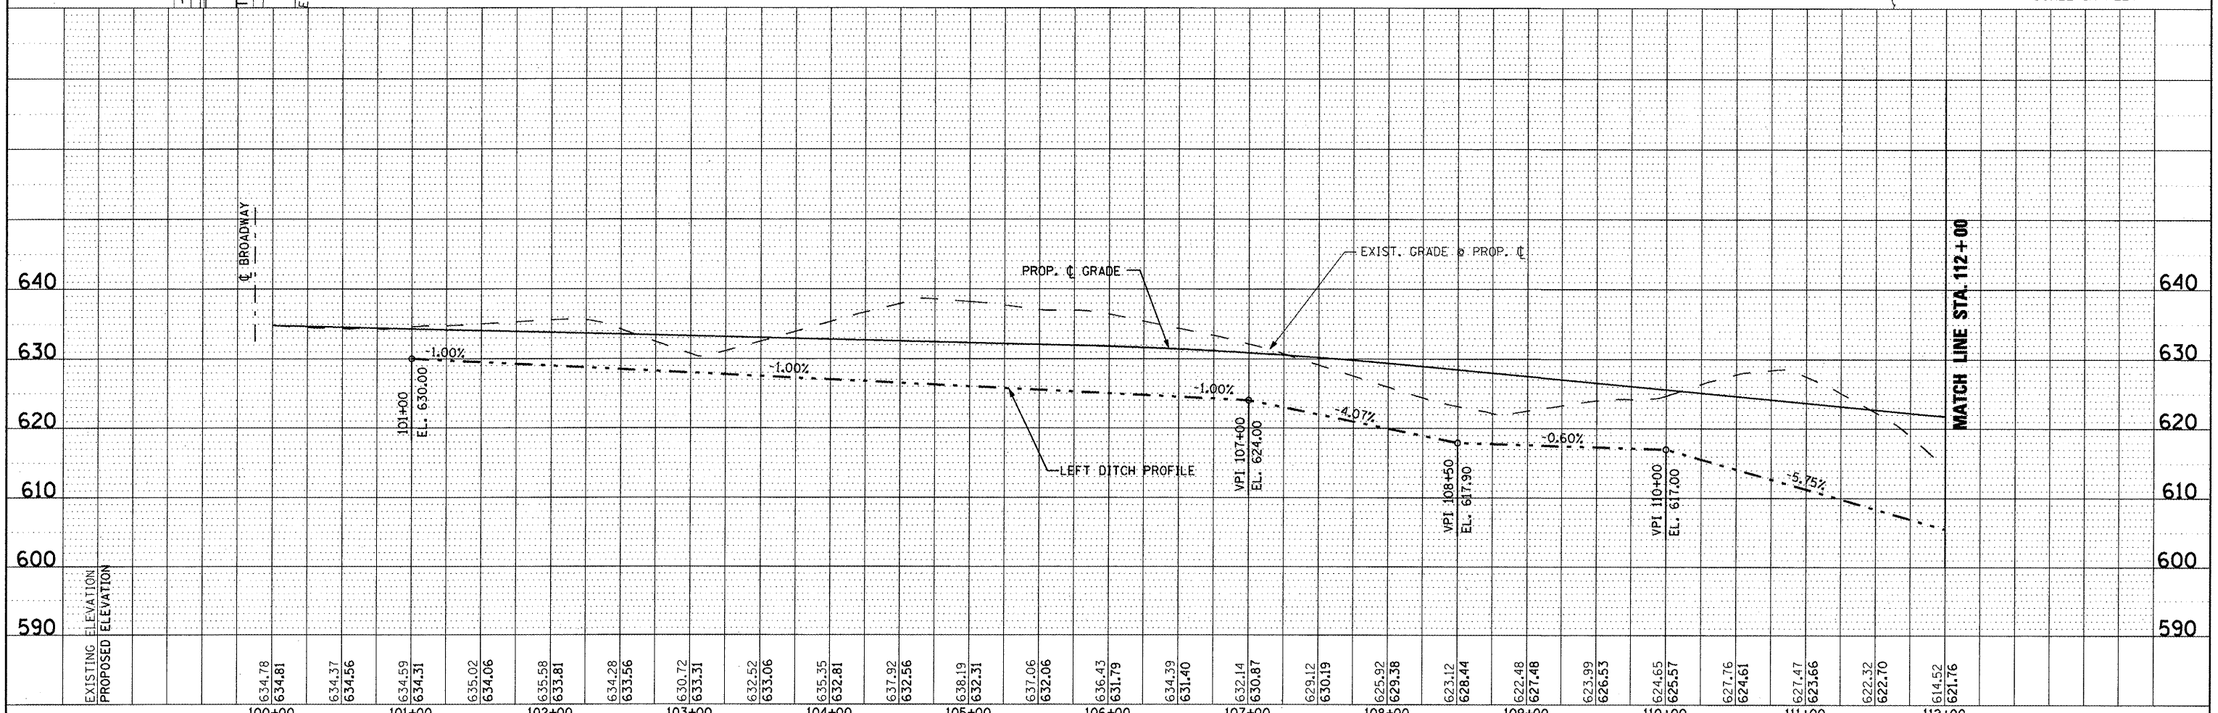

PLAN
NOTE BOOK NO.
SURVEYED
PLOTTED
ALIGNMENT CHECKED
RT. OF WAY CHECKED
CADD FILE NAME
BY
DATE

PROFILE
NOTE BOOK NO.
SURVEYED
PLOTTED
GRADES CHECKED
B.M. NOTED
STRUCTURE NOTATNS CHKD
BY
DATE

FILE NAME = x:\projects\200805025\dgn\plans and xrefs\DR 100-112 LT.dgn	USER NAME = IDOT	DESIGNED REW/KRS	REVISED -
		DRAWN CAM	REVISED -
	PLOT SCALE = 100.0000 ' / IN.	CHECKED KMC	REVISED -
	PLOT DATE = 4/12/2012	DATE 3-21-12	REVISED -

STATE OF ILLINOIS
DEPARTMENT OF TRANSPORTATION

VETERANS DRIVE IMPROVEMENTS
DRAINAGE PLAN AND PROFILE - LEFT

SCALE: AS SHOWN | SHEET NO. OF SHEETS | STA. 100+00 TO STA. 112+00

F.A.U. RTE.	SECTION	COUNTY	TOTAL SHEETS	SHEET NO.
6768	10-00169-00-RP	TAZEWELL	98	33

CONTRACT NO. 89588

ILLINOIS FED. AID PROJECT