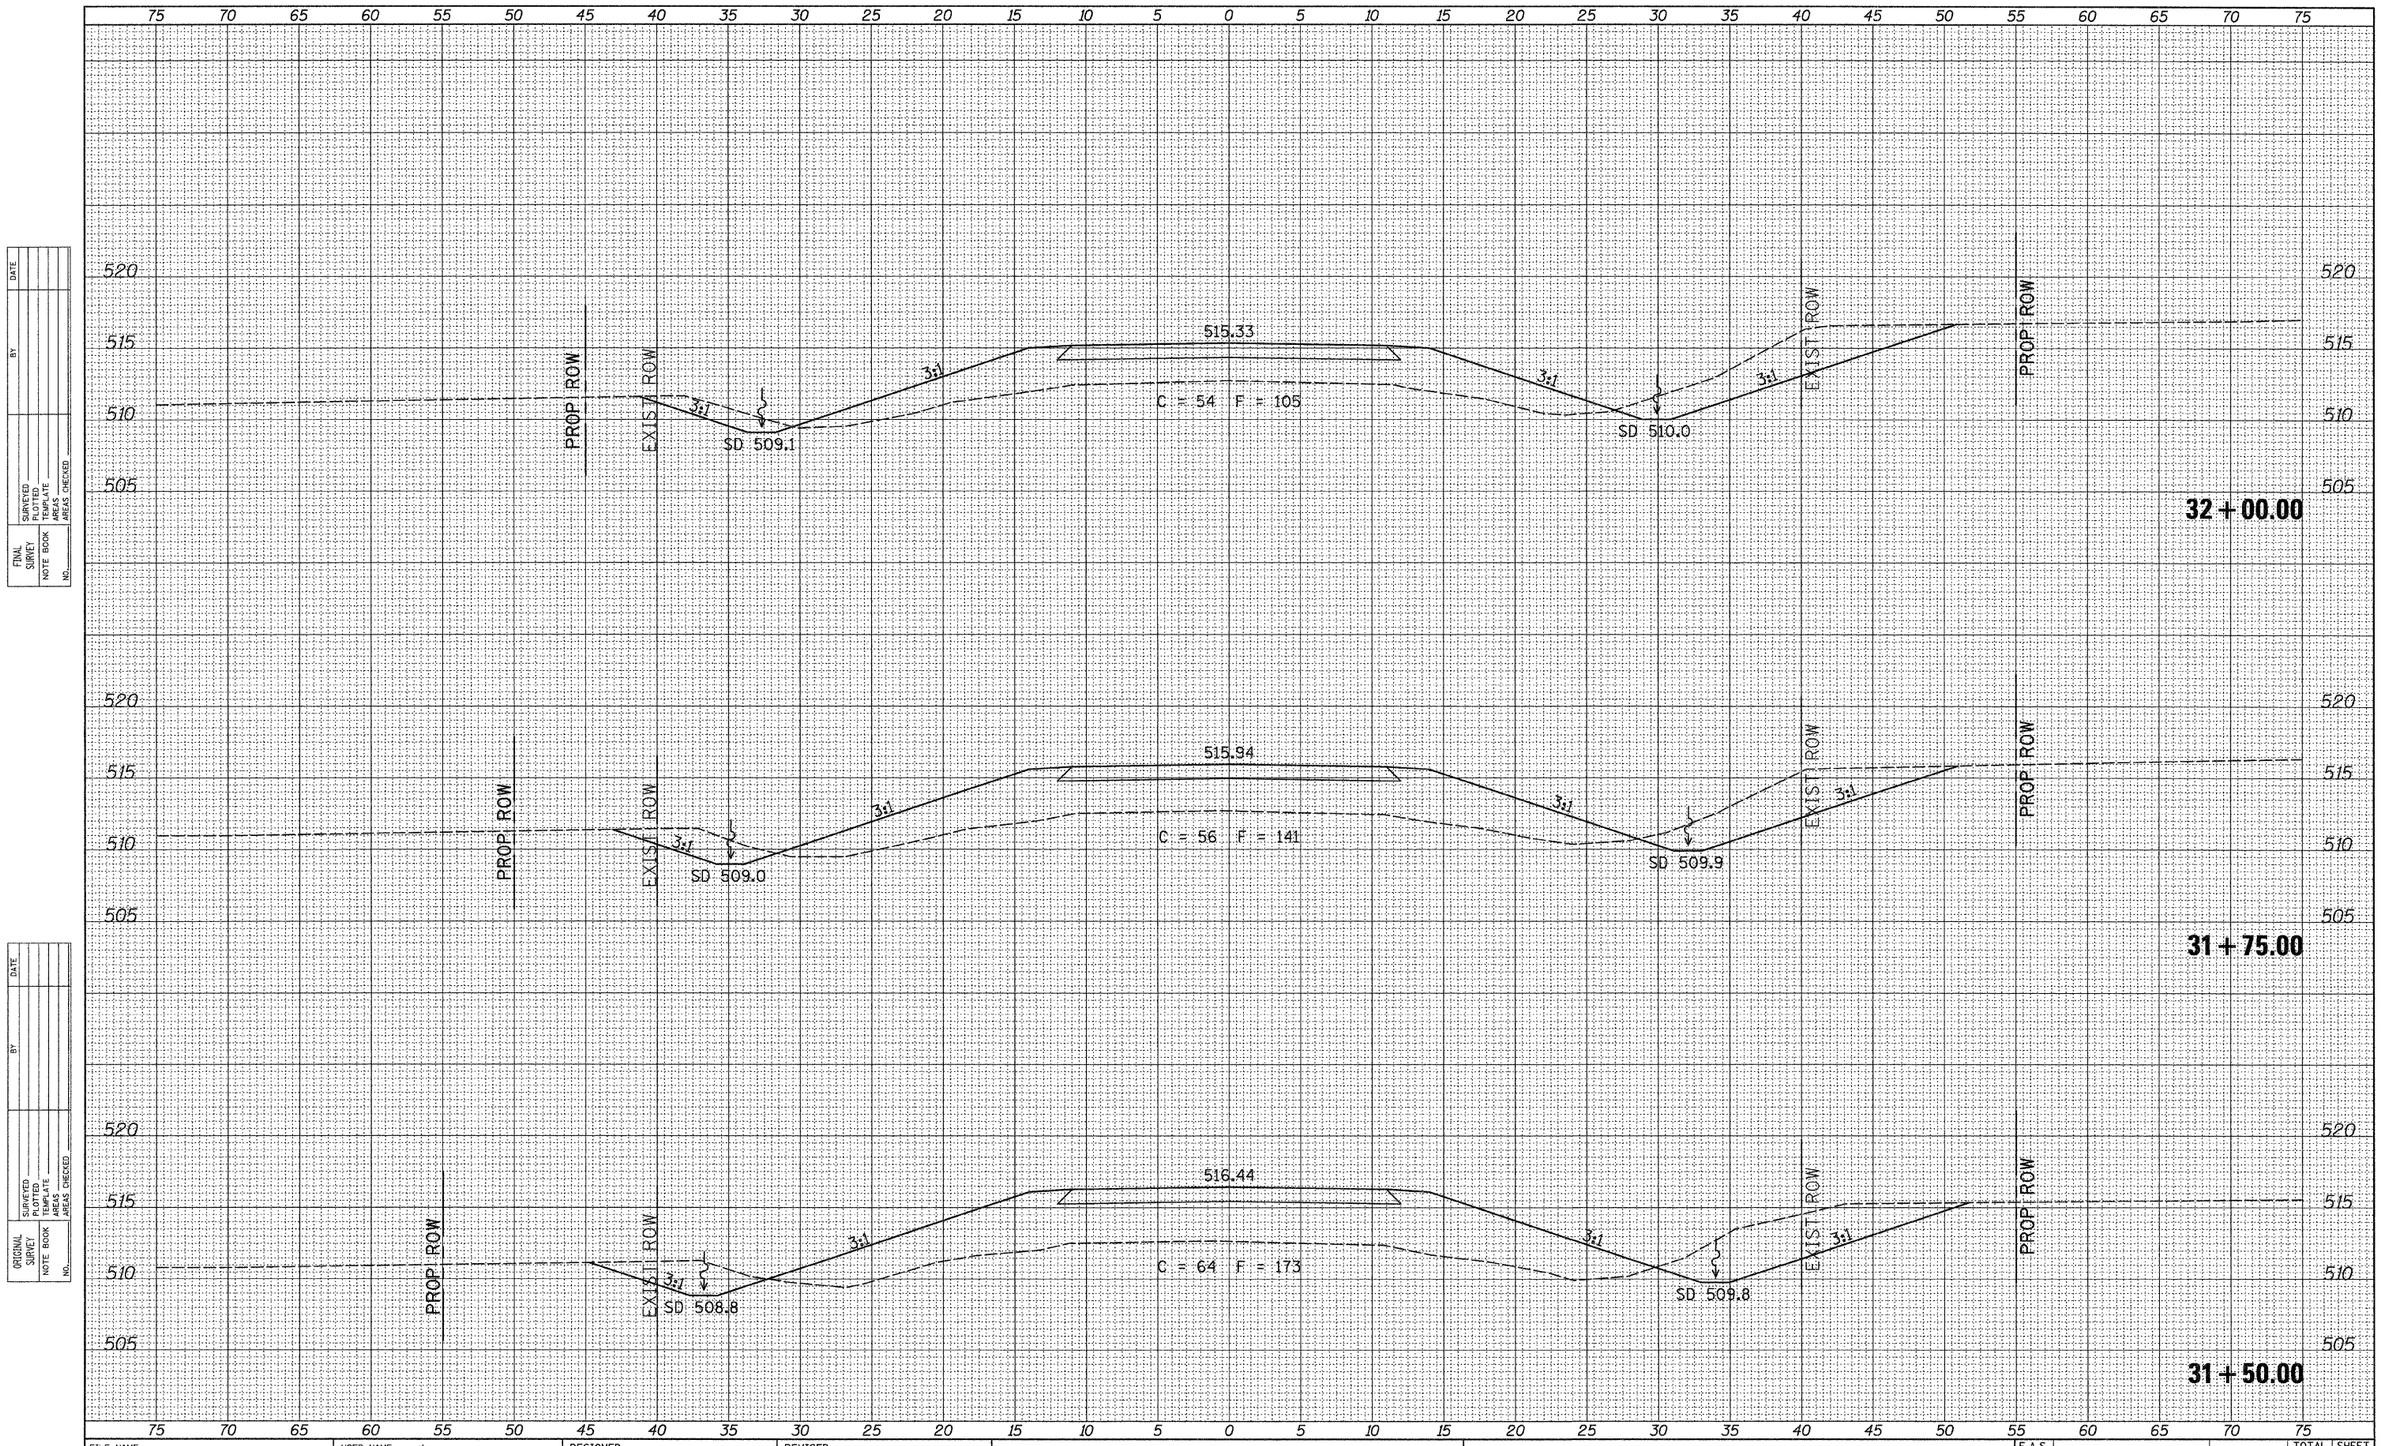

FINAL SURVEY	SURVEYED	BY	DATE
NOTE BOOK	PLOTTED		
NO.	TEMPLATE		
	AREAS		
	AREAS CHECKED		

ORIGINAL SURVEY	SURVEYED	BY	DATE
NOTE BOOK	PLOTTED		
NO.	TEMPLATE		
	AREAS		
	AREAS CHECKED		

FILE NAME =	USER NAME = cthomas	DESIGNED -	REVISED -
V:\Bridge\2964 - Mason\2964xshts.dgn		DRAWN -	REVISED -
	PLOT SCALE = 5.0000 ' / IN.	CHECKED -	REVISED -
	PLOT DATE = 10/21/2011	DATE -	REVISED -

MASON COUNTY
COUNTY HIGHWAY 5 OVER
DUFF ARMSTRONG DITCH

CROSS SECTIONS

SCALE: 1"=5' | SHEET NO. 7 OF 9 SHEETS | STA. 31+50.00 TO STA. 32+00.00

F.A.S. RTE.	SECTION	COUNTY	TOTAL SHEETS	SHEET NO.
572	10-00016-02-BR	MASON	22	20
		CONTRACT NO. 93568		
FED. ROAD DIST. NO. 7	ILLINOIS	FED. AID PROJECT BRS-0572(305)		