END AGGREGATE DITCH – STA. 10+50.50

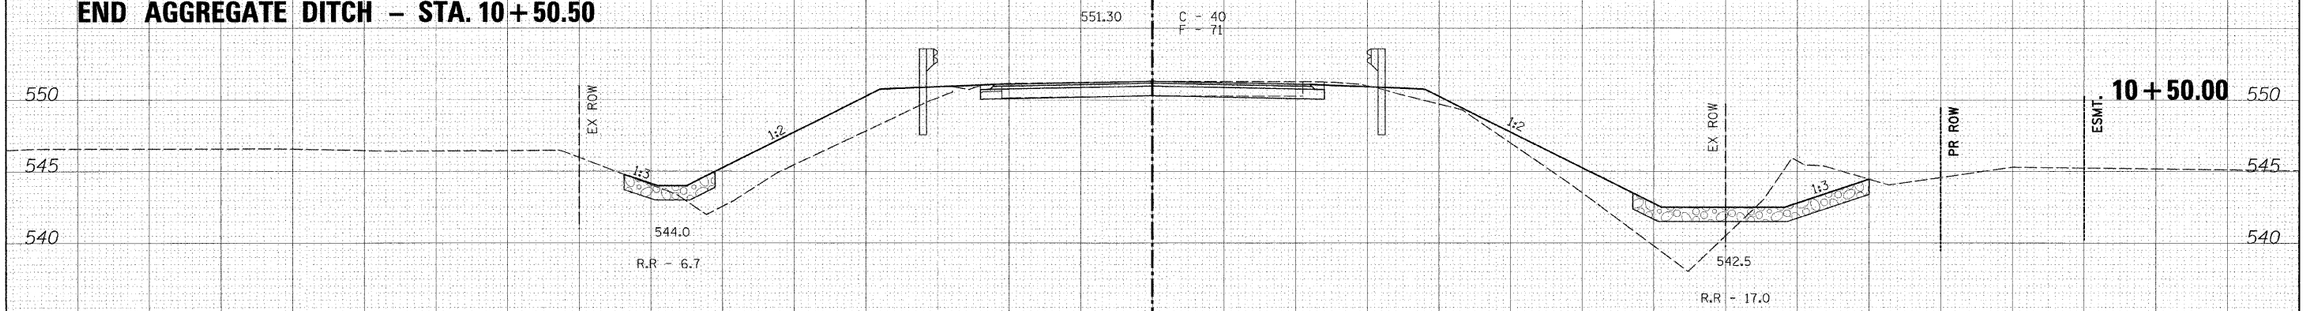

TRANSITION SIDESLOPES FROM 3:1 AT STA. 10+00 TO 2:1 AT STA. 10+50 LT. & RT.

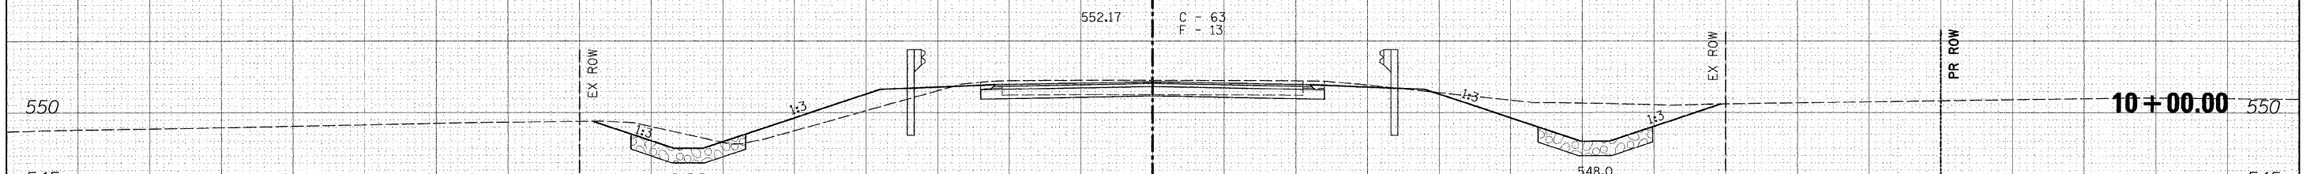

BEGIN AGGREGATE DITCH – STA. 9+67 RT.

BEGIN AGGREGATE DITCH – STA. 9+50 LT.

RELOCATED FIELD ENTRANCE – STA. 9+50 RT.

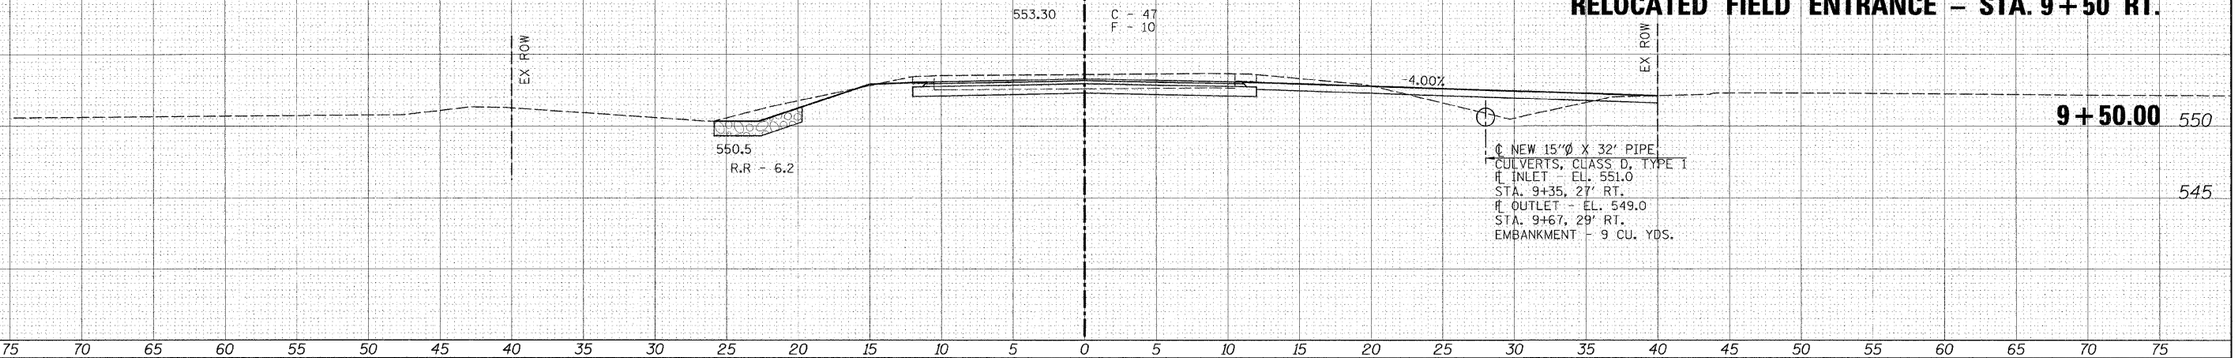

FILE NAME = #FILEL#	USER NAME = #USER#	DESIGNED -	REVISED -
		DRAWN -	REVISED -
	PLOT SCALE = #SCALE#	CHECKED -	REVISED -
	PLOT DATE = #DATE#	DATE	REVISED -

Allen Henderson & Associates, Inc.
Civil and Structural Engineers Springfield, IL.
62703 Phone: (217)544-8033 IL. Design Firm
No. 184-001907

CROSS SECTIONS

SCALE: 1" =5' | SHEET NO. 2 OF 4 SHEETS | STA. 9+50.00 | TO STA. 10+50.00

C.H. RTE.	SECTION	COUNTY	TOTAL SHEETS	SHEET NO.
1	11-00063-00-BR	MENARD	15	13
		CONTRACT NO. 93573		
FED. ROAD DIST. NO.	ILLINOIS	FED. AID PROJECT		

FINAL SURVEY — SURVEYED / PLOTTED / NOTE BOOK / NO. — BY / TEMPLATE / AREAS / AREAS CHECKED — DATE

ORIGINAL SURVEY — SURVEYED / PLOTTED / NOTE BOOK / NO. — BY / TEMPLATE / AREAS / AREAS CHECKED — DATE