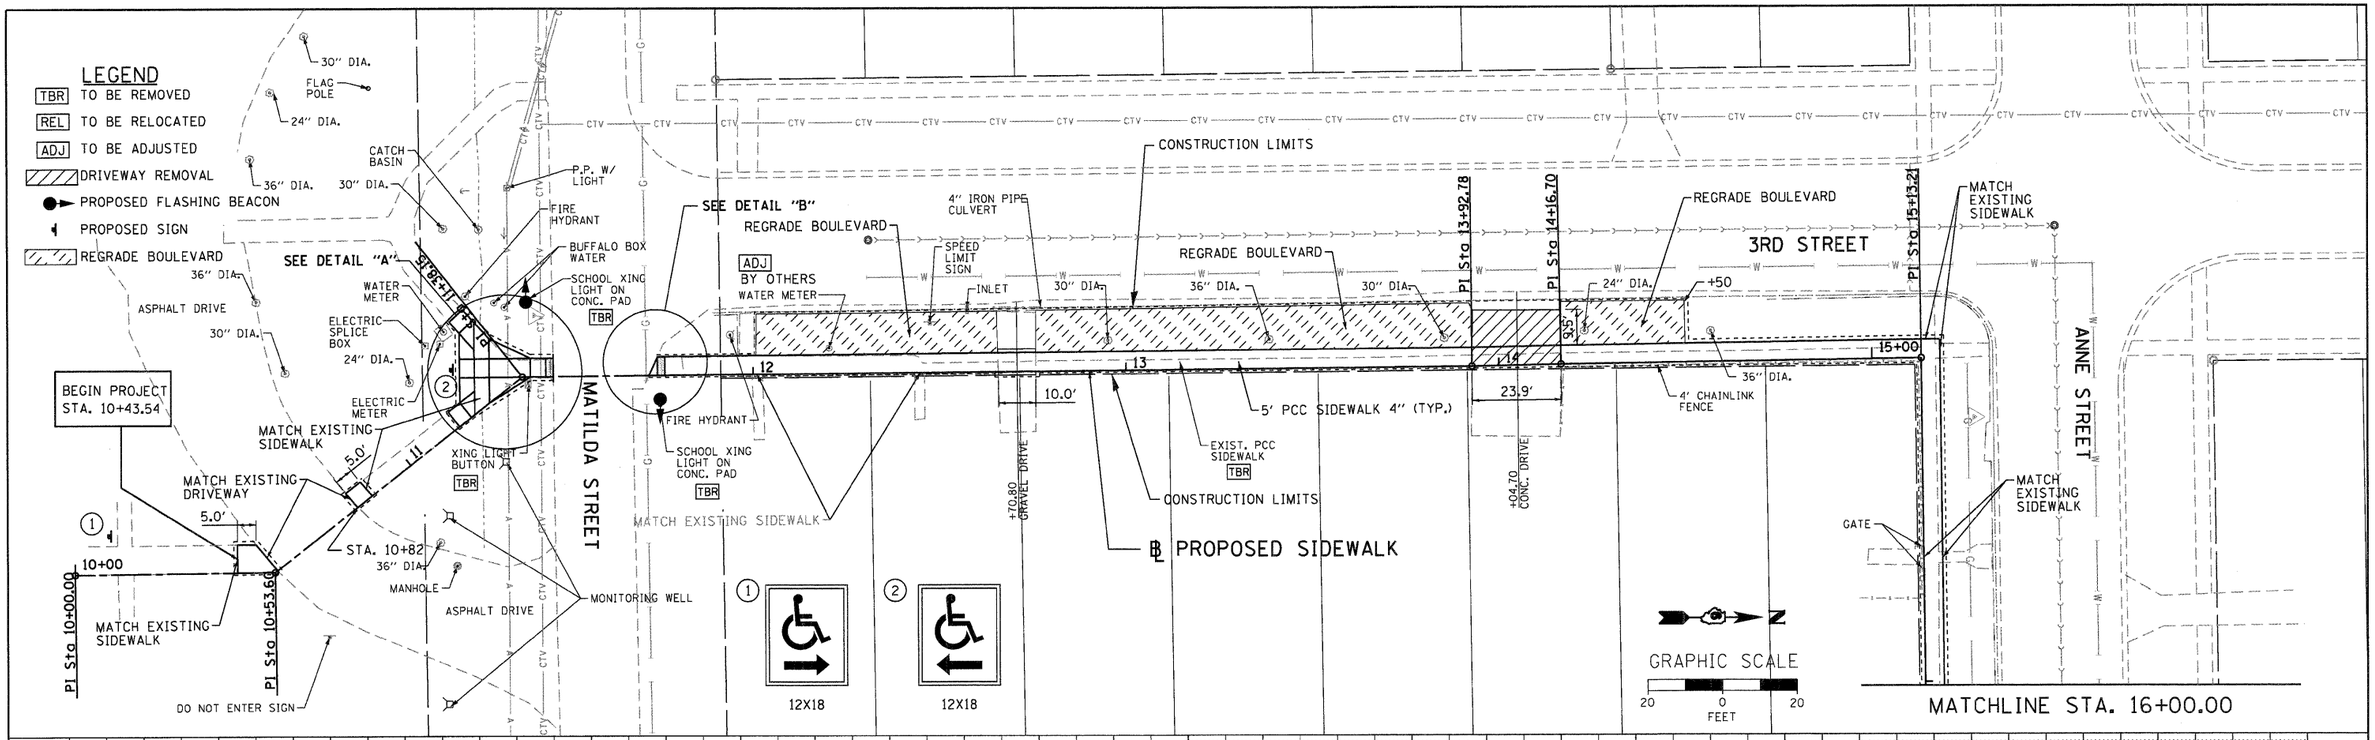

WHKS & CO. ENGINEERING	7018 KINGSMILL CT., SPRINGFIELD, IL (217) 483-9457 DESIGN FIRM #184001036	USER NAME = bmatthies	DESIGNED -	REVISED	STATE OF ILLINOIS DEPARTMENT OF TRANSPORTATION
		FILE NAME = 7524_PLNPRF1_SHT.dgn	CHECKED -	REVISED	
		PLOT SCALE = 20.0000 ' / IN.	DRAWN -	REVISED	
		PLOT DATE = 3/22/2012	CHECKED -	REVISED	

PLAN AND PROFILE
ILLIOPOLIS SIDEWALK IMPROVEMENT

SCALE: 1" = 20' | SHEET NO. 1 OF 6 SHEETS | STA. 10+00.00 TO STA. 16+00.00

F.A. RTE.	SECTION	COUNTY	TOTAL SHEETS	SHEET NO.
X	10-00015-00-SW	SANGAMON	22	10

CONTRACT NO. 93576

ILLINOIS FED. AID PROJECT