PLAN	SURVEYED	BY	DATE
	PLOTTED		
	ALIGNMENT CHECKED		
	RT. OF WAY CHECKED		
NOTE BOOK	CADD FILE NAME		
NO.			

PROFILE	SURVEYED	BY	DATE
	PLOTTED		
	CROSS SECTIONS CHECKED		
	B.M. NOTED		
NOTE BOOK	STRUCTURE NOTATIONS CHKD		
NO.			

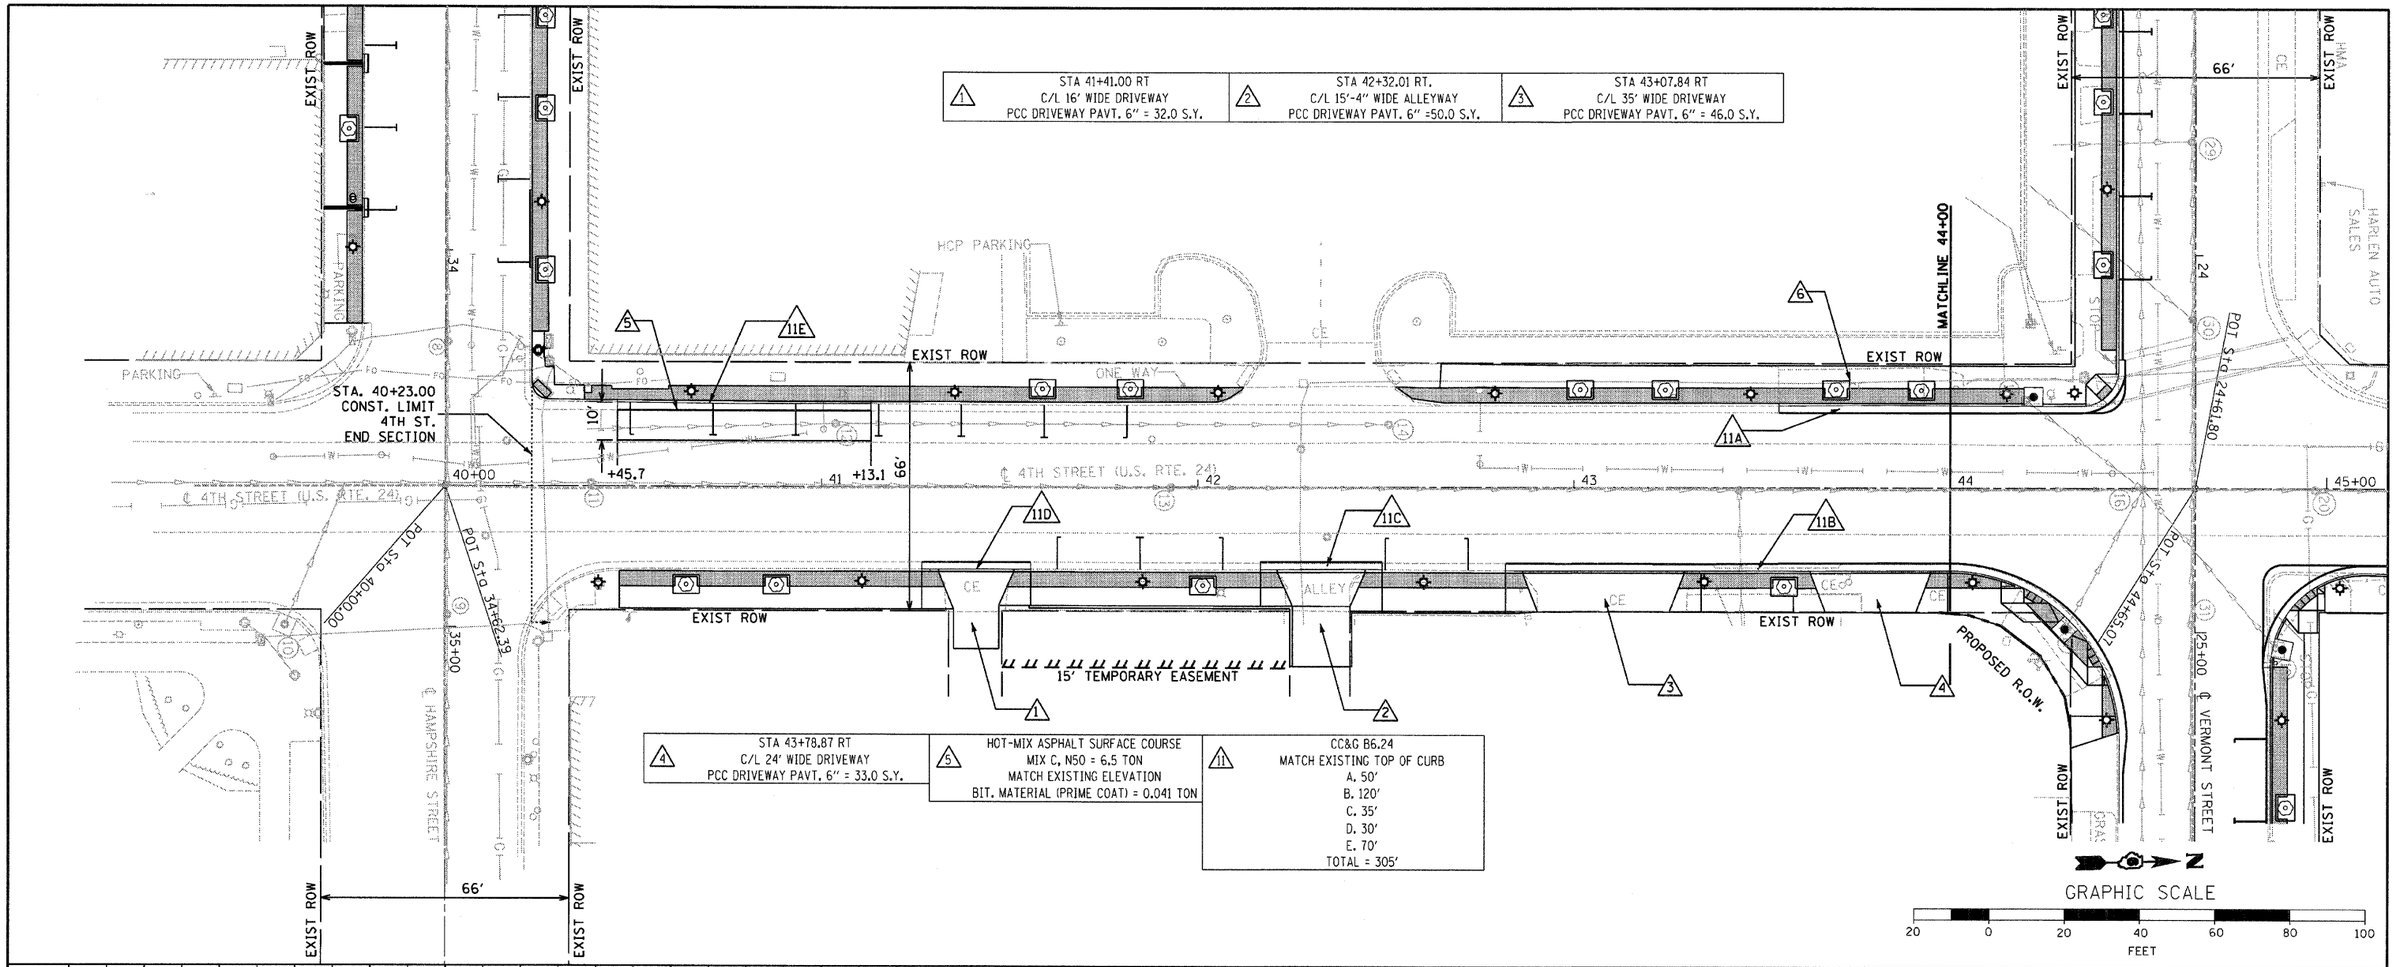

1 STA 41+41.00 RT C/L 16' WIDE DRIVEWAY PCC DRIVEWAY PAVT. 6" = 32.0 S.Y.	2 STA 42+32.01 RT. C/L 15'-4" WIDE ALLEYWAY PCC DRIVEWAY PAVT. 6" =50.0 S.Y.	3 STA 43+07.84 RT C/L 35' WIDE DRIVEWAY PCC DRIVEWAY PAVT. 6" = 46.0 S.Y.

4 STA 43+78.87 RT C/L 24' WIDE DRIVEWAY PCC DRIVEWAY PAVT. 6" = 33.0 S.Y.	5 HOT-MIX ASPHALT SURFACE COURSE MIX C, N50 = 6.5 TON MATCH EXISTING ELEVATION BIT. MATERIAL (PRIME COAT) = 0.041 TON	11 CC&G B6.24 MATCH EXISTING TOP OF CURB A. 50' B. 120' C. 35' D. 30' E. 70' TOTAL = 305'

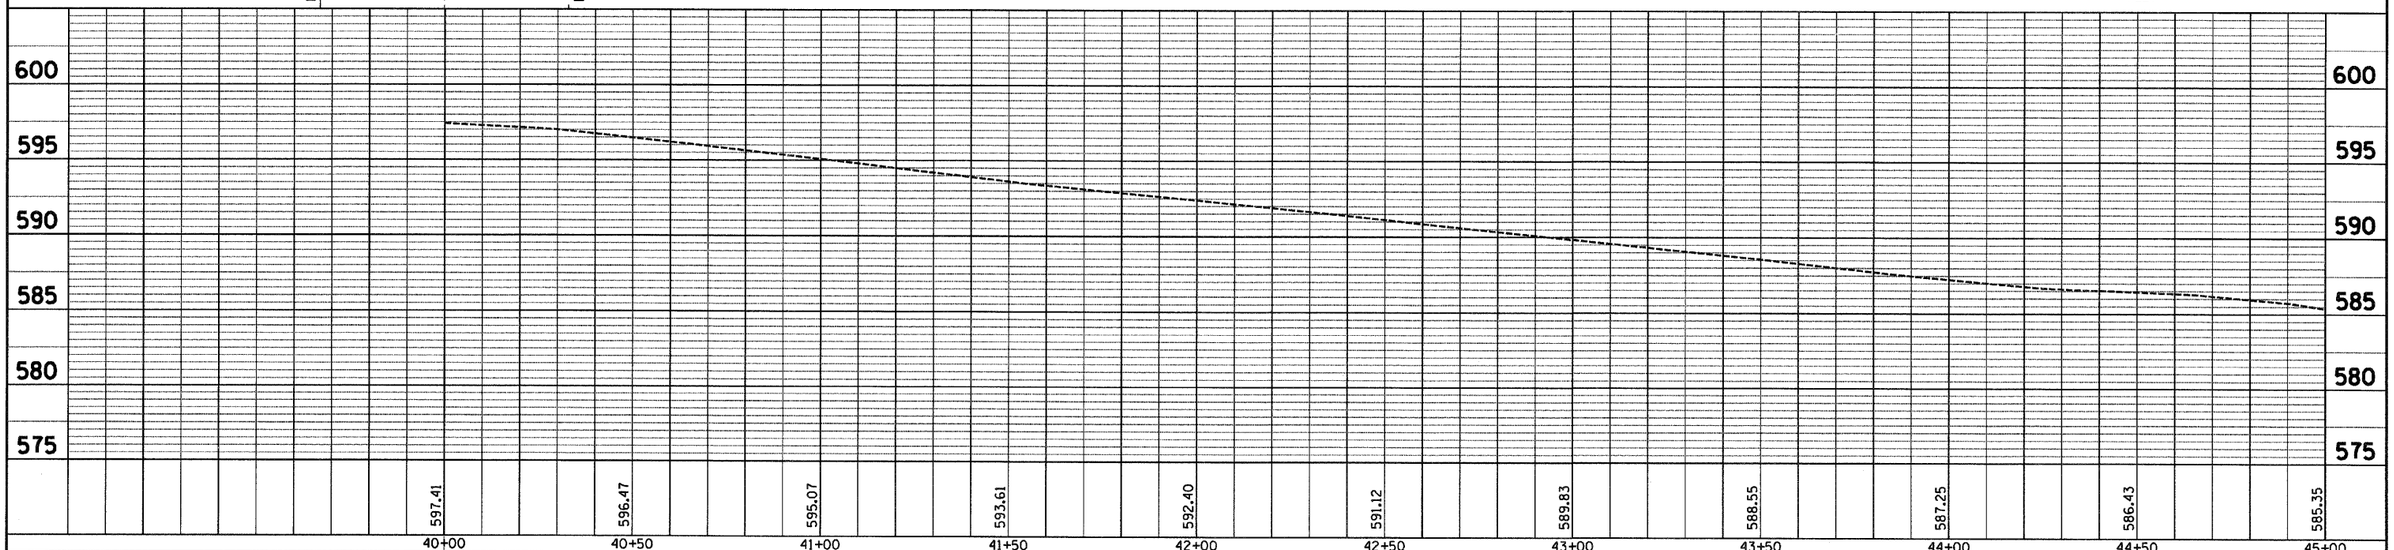

FILE NAME = D6XXXX-sht-15-PlnPrf-Fourth	USER NAME = MDL	DESIGNED - ___	REVISED - ___
		DRAWN - ___	REVISED - ___
	PLOT SCALE = 1" = 40'	CHECKED - ___	REVISED - ___
	PLOT DATE = $DATE$	DATE - ___	REVISED - ___

STATE OF ILLINOIS
DEPARTMENT OF TRANSPORTATION

4TH STREET
PLAN & PROFILE

SCALE: 1" = 20' | SHEET NO. 1 OF 1 SHEETS | STA. 40+00.00 TO STA. 45+00.00

F.A.P. RTE.	SECTION	COUNTY	TOTAL SHEETS	SHEET NO.
63	09-00309-00-LS	ADAMS	39	15

CONTRACT NO. 93578

ILLINOIS FED. AID PROJECT