1	PARRALLEL PARKING (TYP) THERMOPLASTIC PAVEMENT MARKING - 6" WHITE - 9' (TYP) TOTAL QUANTITY = 154'
3	CROSSWALK MARKING THERMOPLASTIC PAVEMENT MARKING - 6" WHITE TOTAL QUANTITY = 560'
4	STOP BAR THERMOPLASTIC PAVEMENT MARKING - 24" WHITE TOTAL QUANTITY = 125'
5	C/L PAVEMENT MARKING THERMOPLASTIC PAVEMENT MARKING - 5" YELLOW - 30' SKIP 10' YELLOW DASH VERMONT STREET QUANTITY = 496' 5TH STREET QUANTITY = 5'

STOP BAR LAYOUT			STOP BAR LAYOUT		
	STATION	OFFSET		STATION	OFFSET
Q	29+25.76	36.69' RT	T	28+80.76	0.00' RT
	29+45.49	40.60' RT		28+80.76	19.09' RT
R	29+09.21	37.82' LT	U	29+68.91	0.00' RT
	29+25.73	37.82' LT		29+71.33	25.01' LT
S	24+97.71	0.00' RT	V	24+22.24	0.00' RT
	24+97.71	20.57' LT		24+26.97	19.19' RT

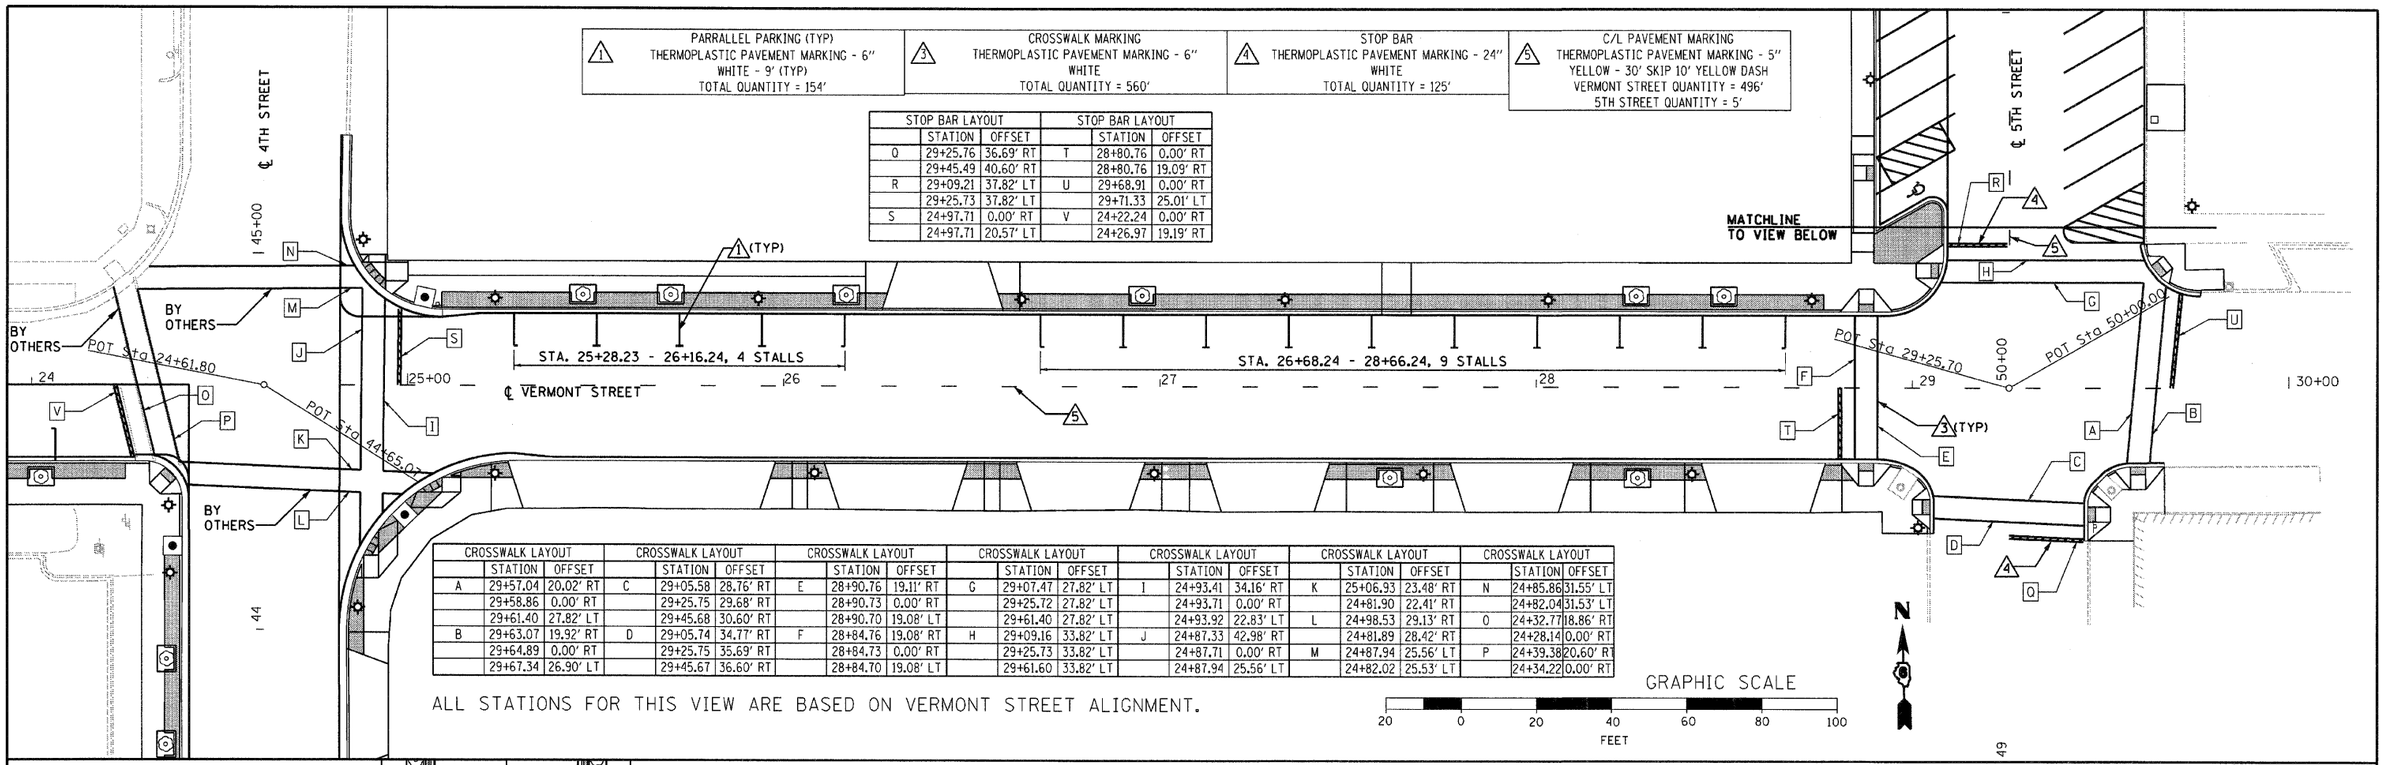

CROSSWALK LAYOUT			CROSSWALK LAYOUT			CROSSWALK LAYOUT			CROSSWALK LAYOUT			CROSSWALK LAYOUT			CROSSWALK LAYOUT			CROSSWALK LAYOUT		
	STATION	OFFSET		STATION	OFFSET		STATION	OFFSET		STATION	OFFSET		STATION	OFFSET		STATION	OFFSET		STATION	OFFSET
A	29+57.04	20.02' RT	C	29+05.58	28.76' RT	E	28+90.76	19.11' RT	G	29+07.47	27.82' LT	I	24+93.41	34.16' RT	K	25+06.93	23.48' RT	N	24+85.86	31.55' LT
	29+58.86	0.00' RT		29+25.75	29.68' RT		28+90.73	0.00' RT		29+25.72	27.82' LT		24+93.71	0.00' RT		24+81.90	22.41' RT		24+82.04	31.53' LT
	29+61.40	27.82' LT		29+45.68	30.60' RT		28+90.70	19.08' LT		29+61.40	27.82' LT		24+93.92	22.83' LT	L	24+98.53	29.13' RT	O	24+32.77	18.86' RT
B	29+63.07	19.92' RT	D	29+05.74	34.77' RT	F	28+84.76	19.08' RT	H	29+09.16	33.82' LT	J	24+87.33	42.98' RT		24+81.89	28.42' RT		24+28.14	0.00' RT
	29+64.89	0.00' RT		29+25.75	35.69' RT		28+84.73	0.00' RT		29+25.73	33.82' LT		24+87.71	0.00' RT	M	24+87.94	25.56' LT	P	24+39.38	20.60' RT
	29+67.34	26.90' LT		29+45.67	36.60' RT		28+84.70	19.08' LT		29+61.60	33.82' LT		24+87.94	25.56' LT		24+82.02	25.53' LT		24+34.22	0.00' RT

ALL STATIONS FOR THIS VIEW ARE BASED ON VERMONT STREET ALIGNMENT.

GRAPHIC SCALE
20 0 20 40 60 80 100
FEET

2	ANGLED PARKING (TYP) A. PAINTED PAVEMENT MARKING - 6" B. THERMOPLASTIC PAVEMENT MARKING - 6" WHITE - 24.2' (TYP) 60° ANGLE A. 678' B. 702' TOTAL QUANTITY = 1380'
5	C/L PAVEMENT MARKING THERMOPLASTIC PAVEMENT MARKING - 5" YELLOW - 30' SKIP 10' YELLOW DASH 5TH STREET QUANTITY = 358'
6	HANDICAP LOADING AREA A. PAINTED PAVEMENT MARKING - 6" B. THERMOPLASTIC PAVEMENT MARKING - 6" WHITE A. 158' B. 316' TOTAL QUANTITY = 474'
7	NO PARKING PAVEMENT MARKING THERMOPLASTIC PAVEMENT MARKING - 6" WHITE TOTAL QUANTITY = 141'

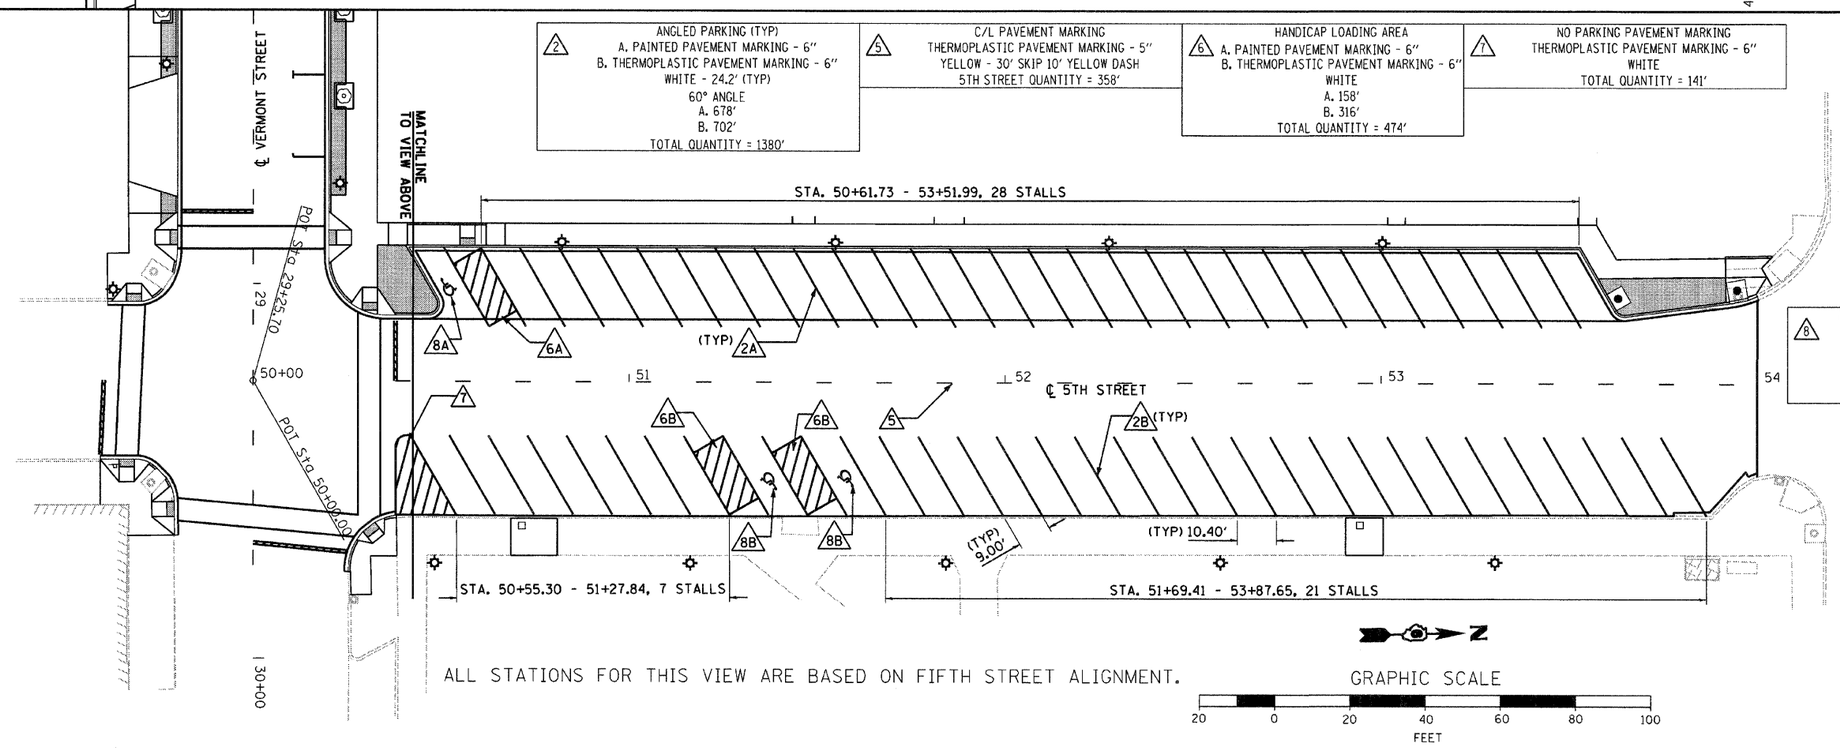

8	WHITE LARGE SIZE HANDICAP SYMBOL 9 L.F. OF A. PAINTED PAVEMENT MARKING - 6" B. THERMOPLASTIC PAVEMENT MARKING - 6" A. 9' B. 18' TOTAL QUANTITY = 27'

ALL STATIONS FOR THIS VIEW ARE BASED ON FIFTH STREET ALIGNMENT.

GRAPHIC SCALE
20 0 20 40 60 80 100
FEET

FILE NAME = D6XXXX-sht-27-PMK	USER NAME = $USER$	DESIGNED -	REVISED -	STATE OF ILLINOIS DEPARTMENT OF TRANSPORTATION	PAVEMENT MARKING DETAILS	F.A.P. RTE.	SECTION	COUNTY	TOTAL SHEETS	SHEET NO.
		DRAWN -	REVISED -			63	09-00309-00-LS	ADAMS	39	27
	PLOT SCALE = $SCALE$	CHECKED -	REVISED -					CONTRACT NO. 93578		
	PLOT DATE = $DATE$	DATE -	REVISED -		SCALE: 1" = 20' / SHEET NO. 1 OF 1 SHEETS / STA. ____ TO STA. ____			ILLINOIS FED. AID PROJECT		