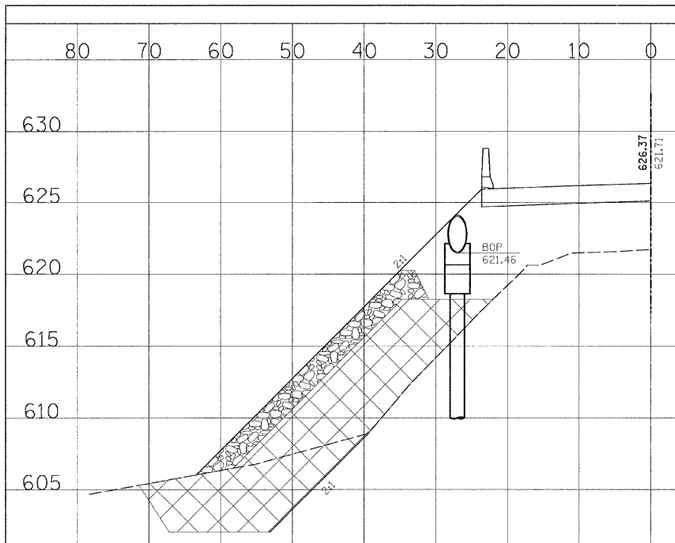

89+12.13
SEWER PIER W1

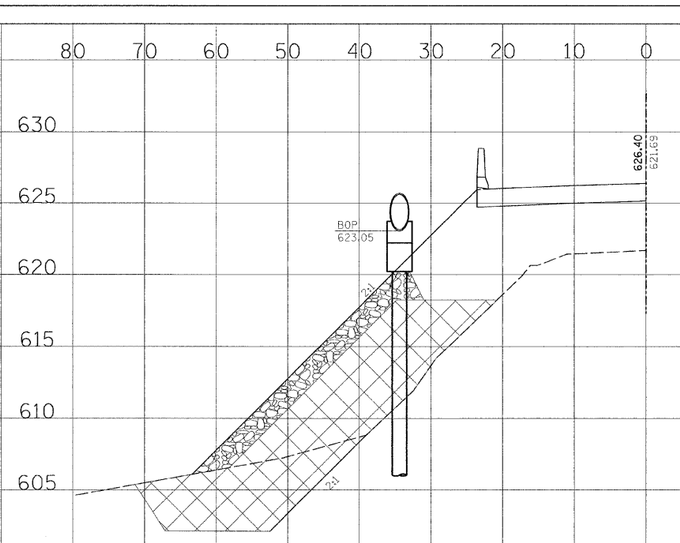

89+19.56
SEWER PIER W2

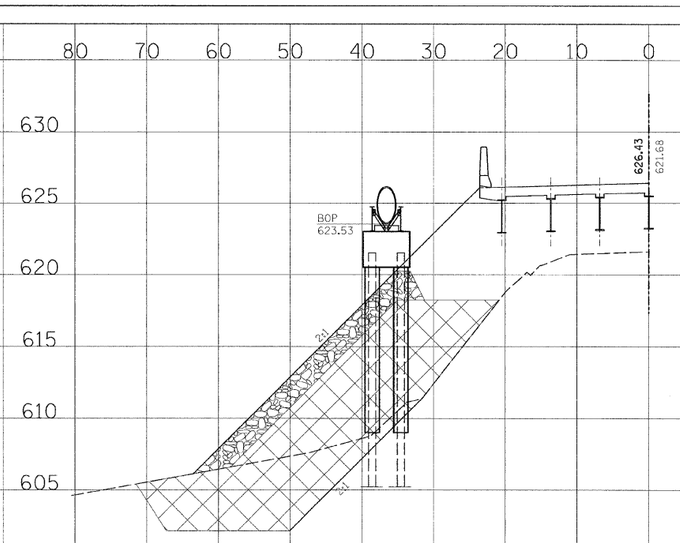

89+24.82
SEWER BRIDGE PIER 1

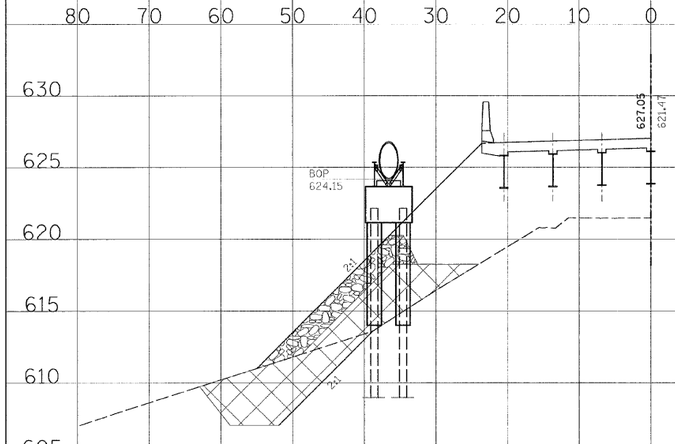

90+48.82
SEWER BRIDGE PIER 3

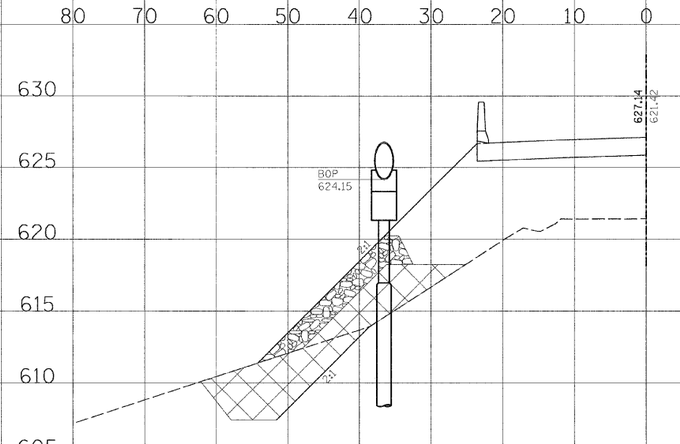

90+66.32
SEWER PIER E1

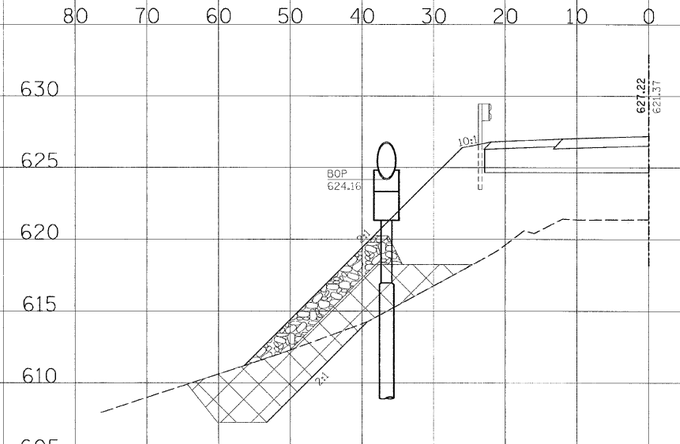

90+83.82
SEWER PIER E2

SCALE
VERT.: 1" = 5'
HORZ.: 1" = 10'

FILE NAME = $FILEL$	USER NAME = Brian K. Nicholson	DESIGNED - KWB	REVISED -
		DRAWN - BKN	REVISED -
	PLOT SCALE = $SCALE$	CHECKED - KWB	REVISED -
	PLOT DATE = $DATE$	DATE -	REVISED -

STATE OF ILLINOIS
DEPARTMENT OF TRANSPORTATION

CROSS SECTIONS AT SANITARY SEWER PIPE SUPPORTS

SCALE: AS SHOWN | SHEET NO. 1 OF 3 SHEETS | STA. 89+12.13 TO STA. 90+83.82

RTE.	SECTION	CITY	TOTAL SHEETS	SHEET NO.
FAU 7398	09-00905-00-BR	DECATUR	63	28
		CONTRACT NO. 95687		
FED. ROAD DIST. NO.	ILLINOIS	FED. AID PROJECT:		

FINAL SURVEY — NOTE BOOK — NO. — SURVEYED — PLOTTED — TEMPLATE — AREAS — AREAS CHECKED — BY — DATE

ORIGINAL SURVEY — NOTE BOOK — NO. — SURVEYED — PLOTTED — TEMPLATE — AREAS — AREAS CHECKED — BY — DATE