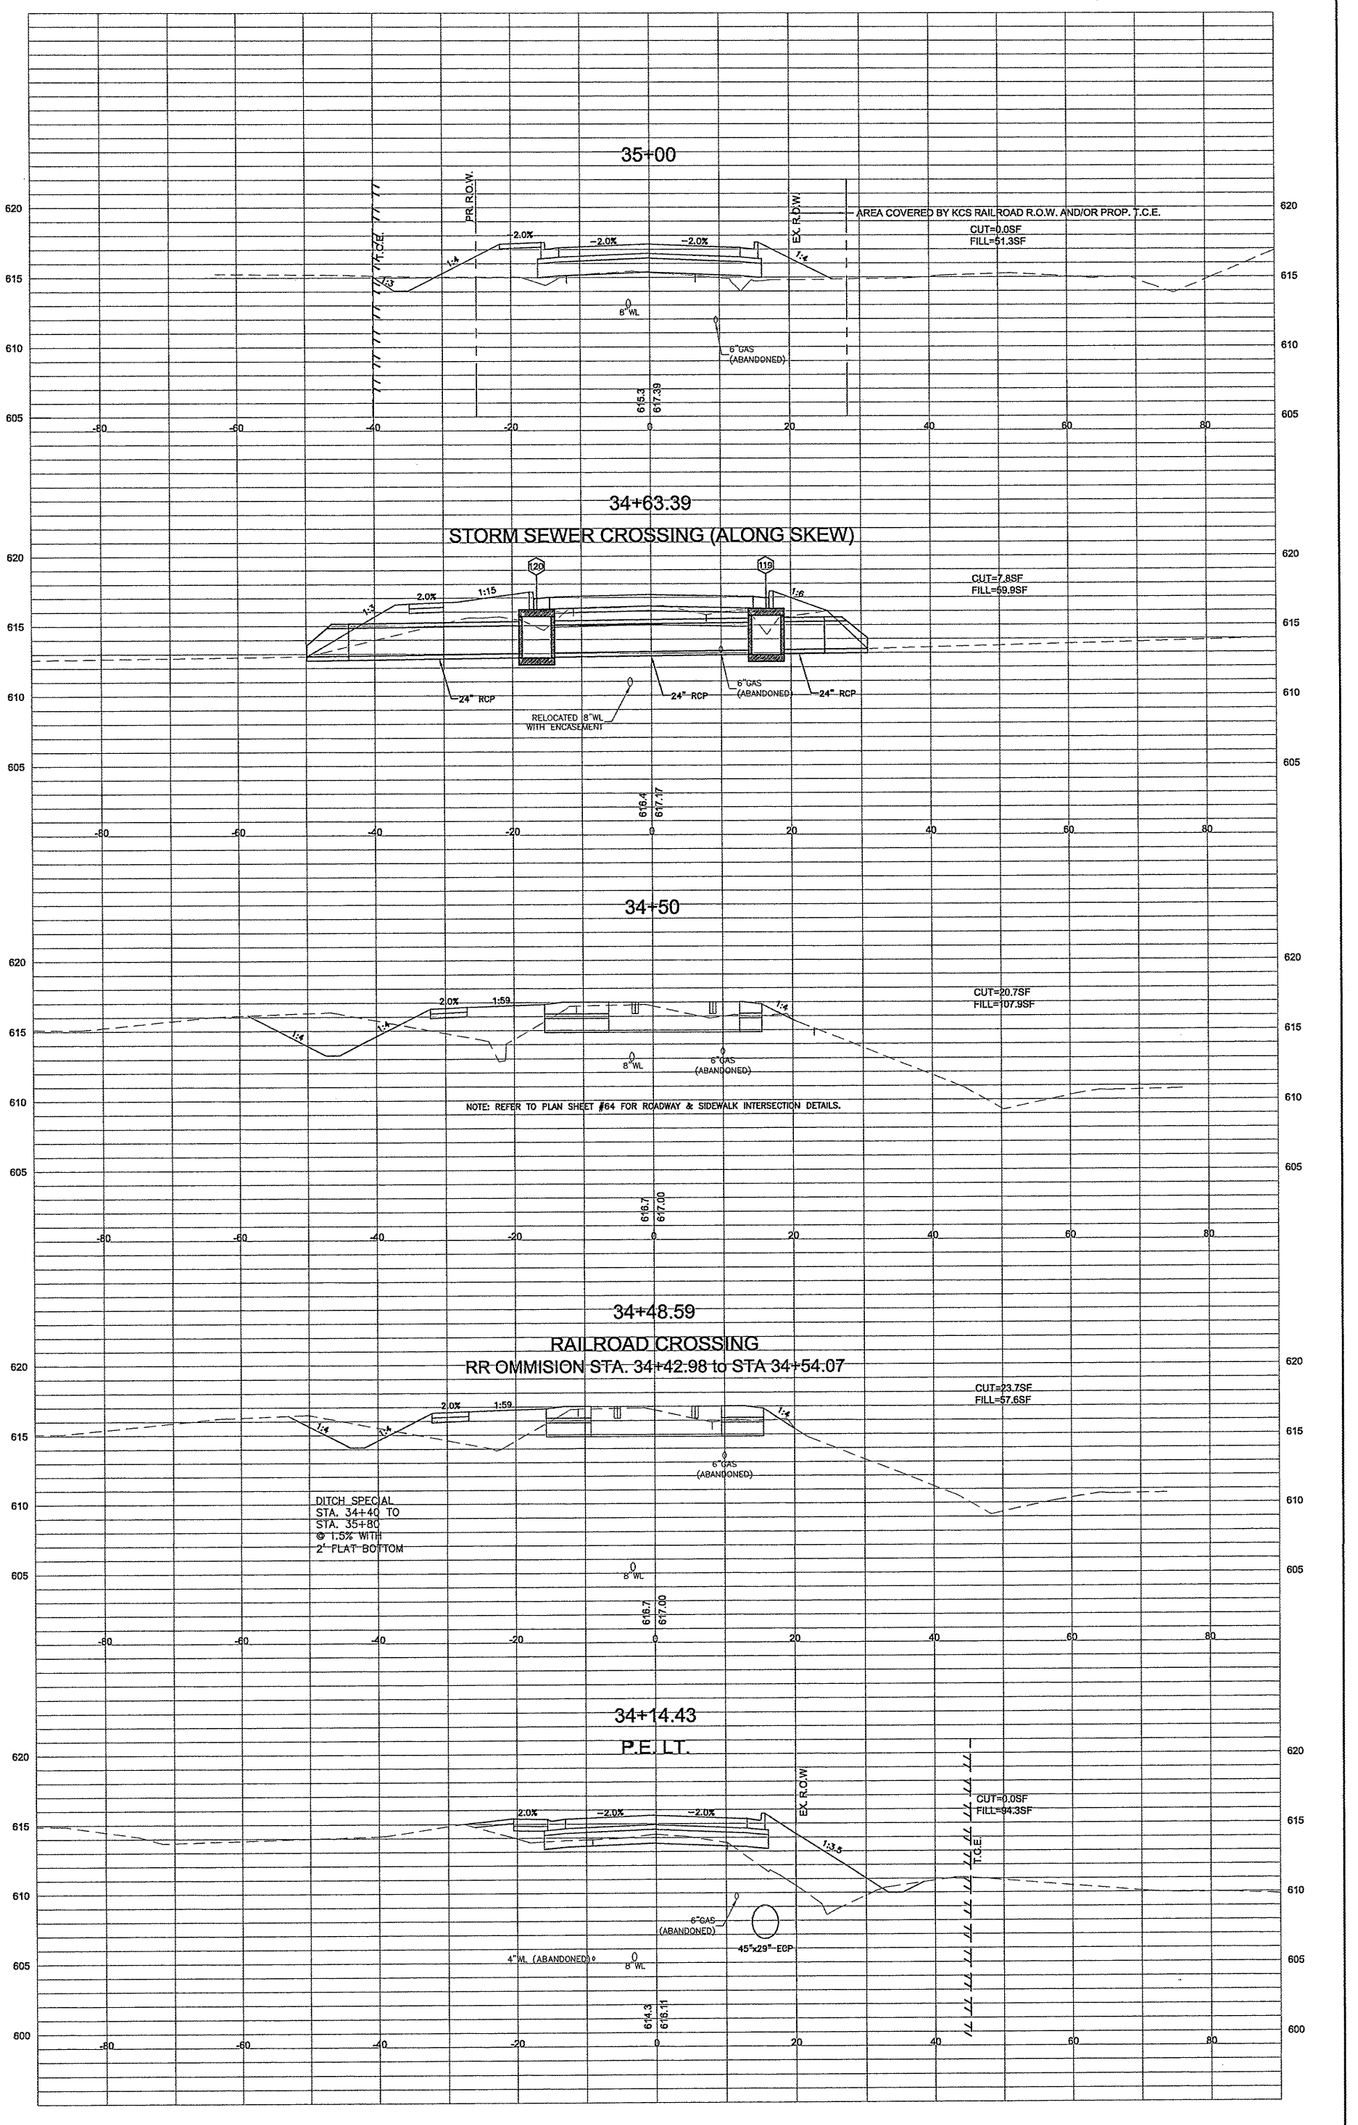


FILE NAME = 00140-321

USER NAME = Horgan, Chris
PLOT SCALE = 1:2
PLOT DATE = 3/26/2012

DESIGNED - CSH
DRAWN - CSH
CHECKED - DLK
DATE - 3/28/12

REVISED -
REVISED -
REVISED -
REVISED -

STATE OF ILLINOIS
DEPARTMENT OF TRANSPORTATION

CROSS SECTIONS

SCALE: 1:10

SHEET NO. 98 OF 117 SHEETS | STA. 34+00 TO STA. 35+00

| F.A.U. RTE. | SECTION | COUNTY | TOTAL SHEETS | SHEET NO. |
|---|---|---|---|---|
| 8801 | 05-00034-01-RP | JERSEY | 117 | 98 |

FED. ROAD DIST. NO. 8 | ILLINOIS

CONTRACT NO.: 97371