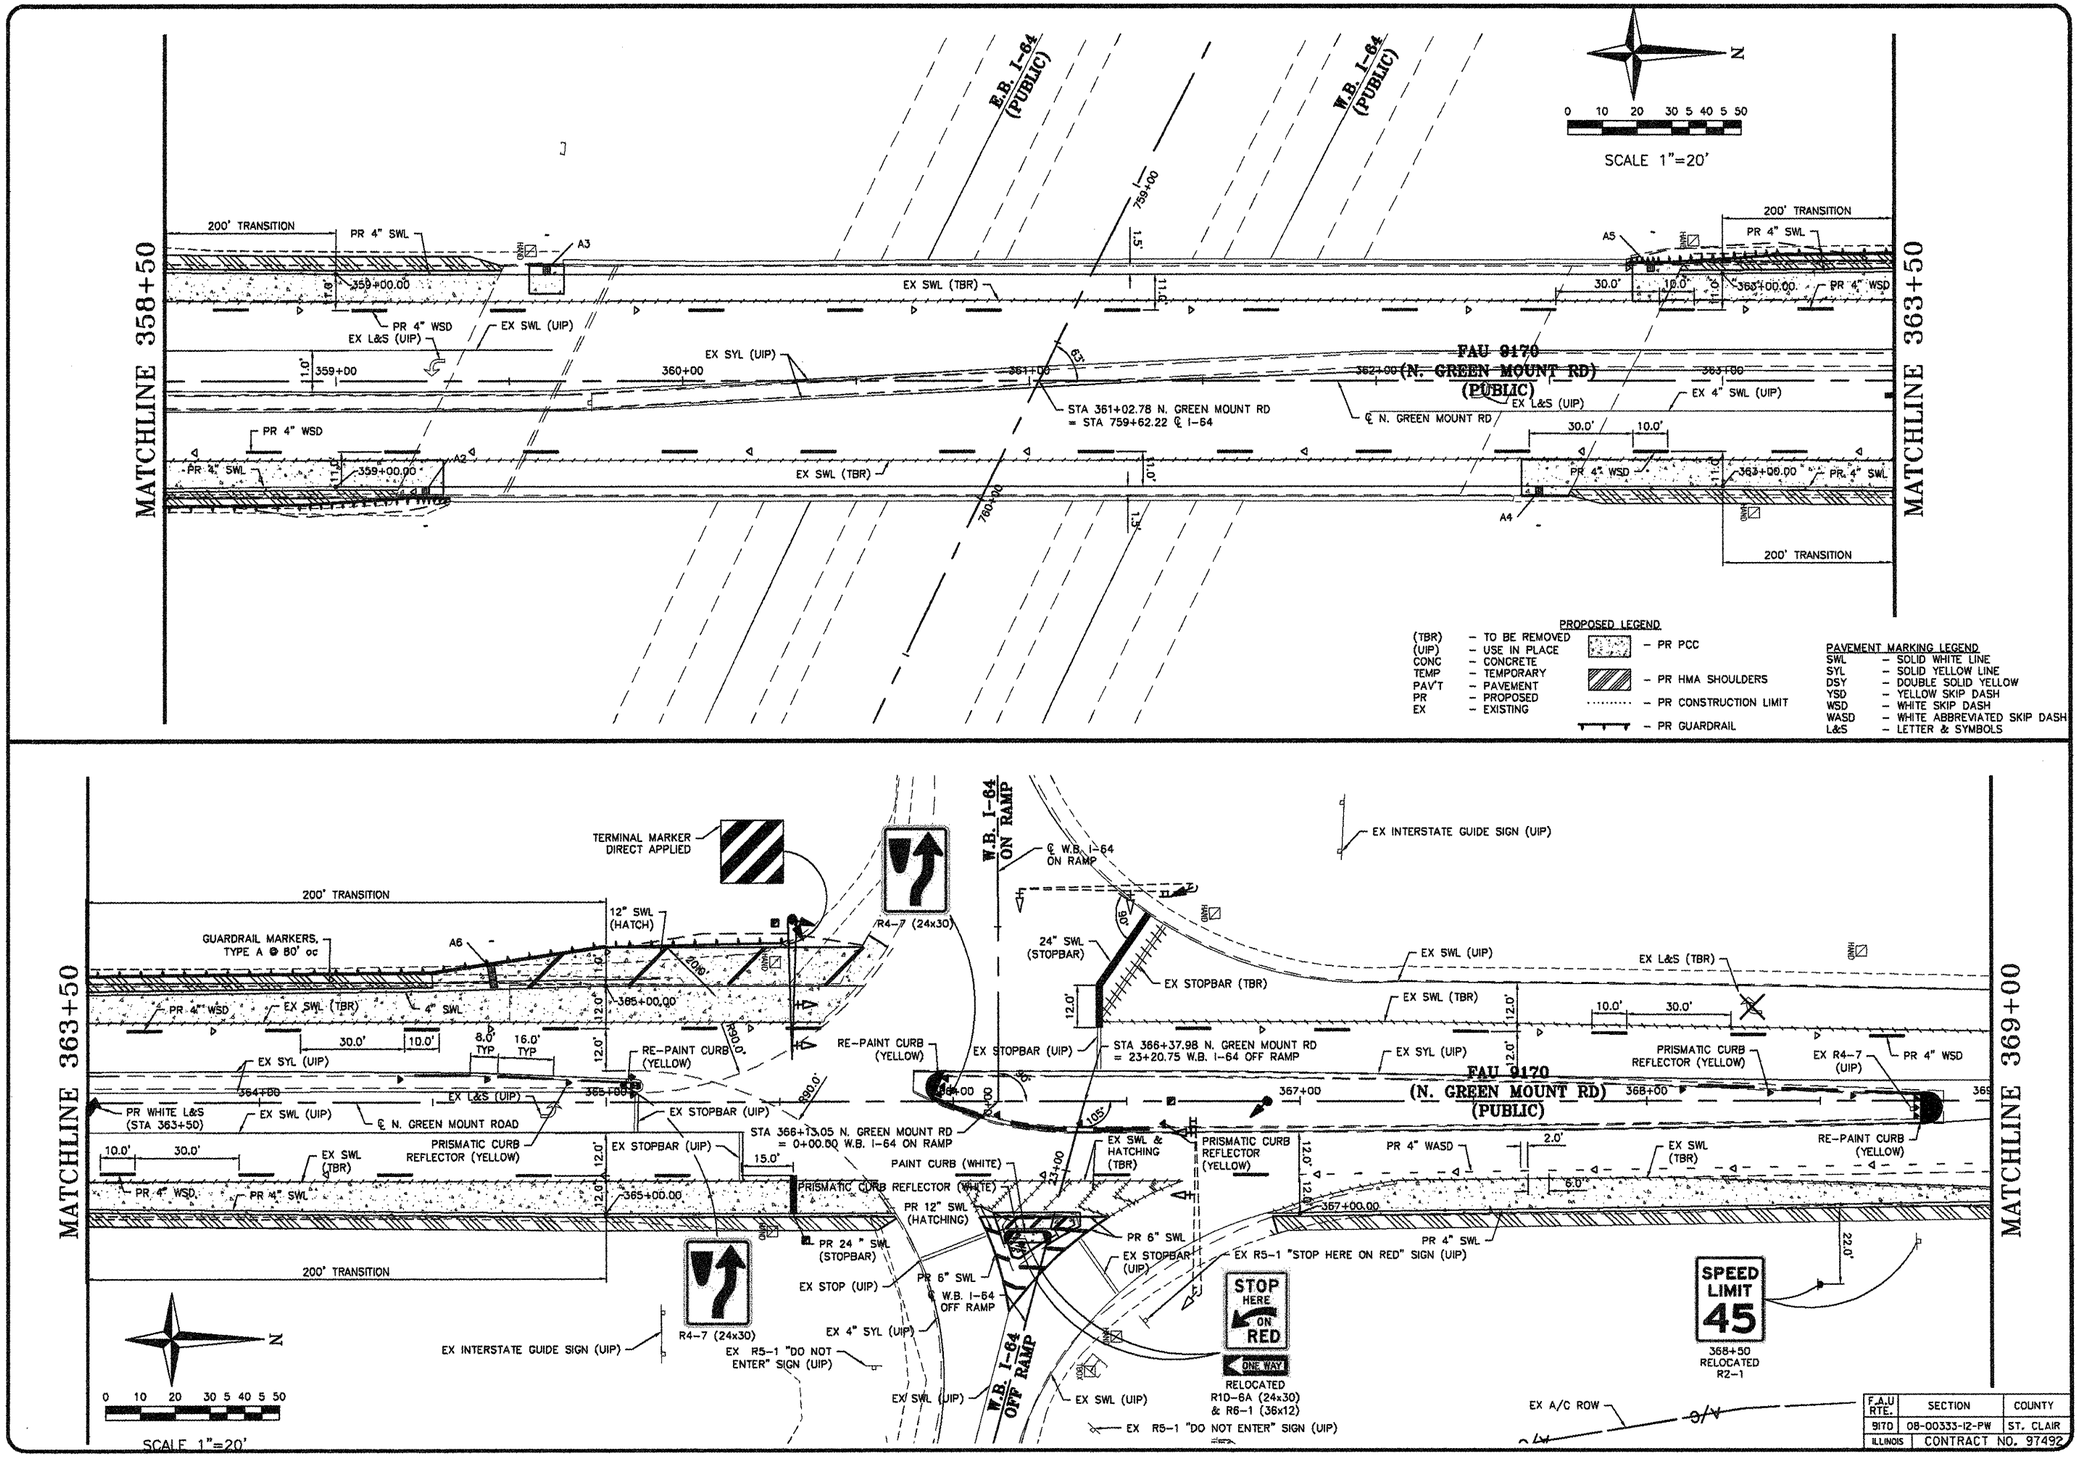

F.A.U RTE.	SECTION	COUNTY
9170	08-00333-12-PW	ST. CLAIR
ILLINOIS	CONTRACT NO. 97492	

SHEET NO. 30 OF 55

Job No.	066-09
Scale:	1"=20'
Drawn by:	BEC
Design by:	BEC
Approved by:	CMB
File Name:	Shiloh Plans

ISSUE RECORD

DATE	FS&E 4/20/12

Corporate Engineering Certificate # 000381

CIVIL ENGINEER 4/20/12

STATE OF ILLINOIS BRIAN E. COURTNEIGHT NUMBER 062-052419 REGISTERED PROFESSIONAL ENGINEER

CBB Crawford, Bunte, Brammeier
Traffic and Transportation Engineers
St. Louis, Missouri/Glen Carbon, Illinois
314-878-6644 618-656-2612
Fax: 314-878-5876 E-Mail: cbb@cbbtraffic.com

PAVEMENT MARKING PLAN

N. GREEN MOUNT ROAD & I-64
E.B. RAMP, W.B. RAMP &
REGENCY PARK/PIERCE BLVD
SHILOH, ILLINOIS