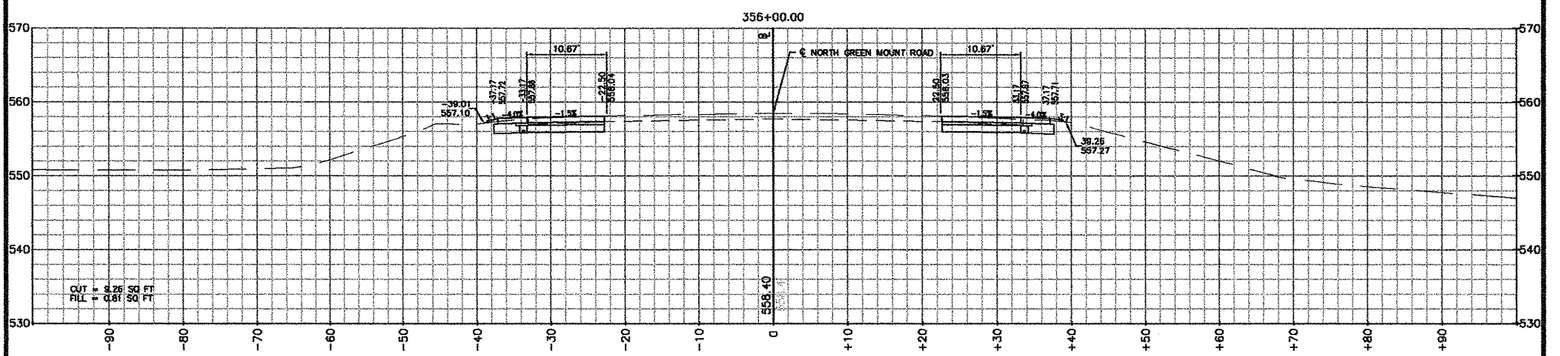

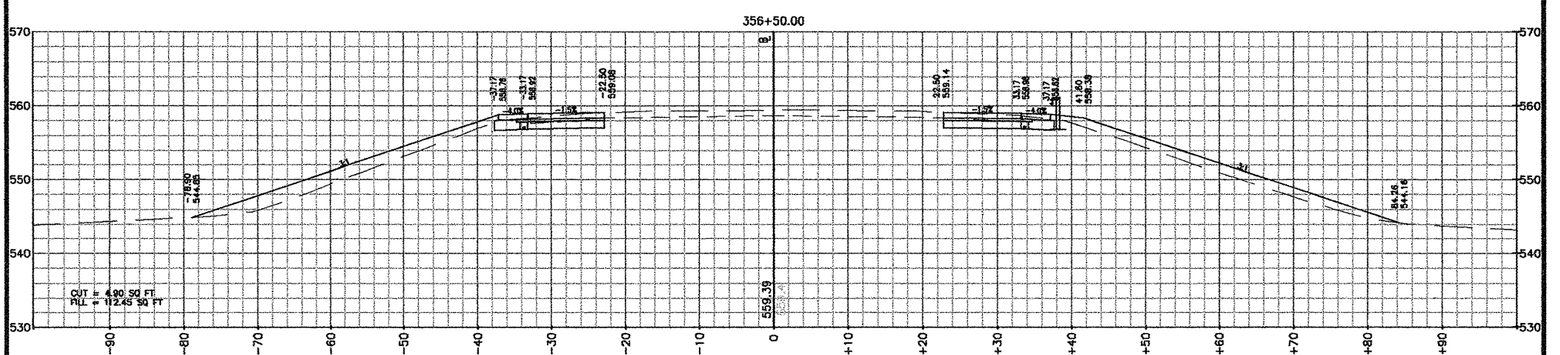

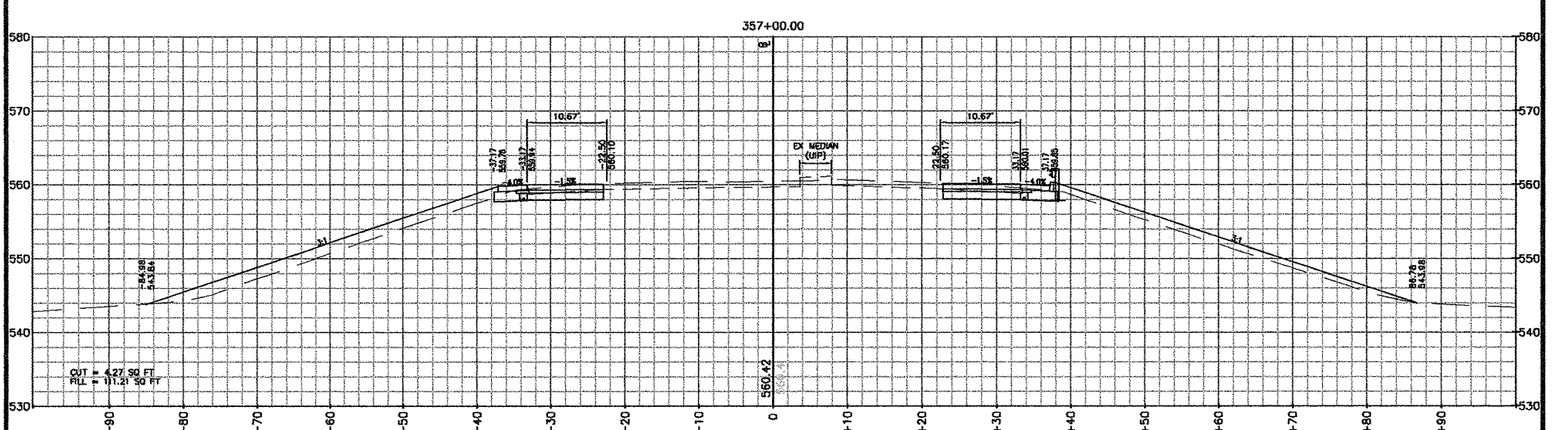

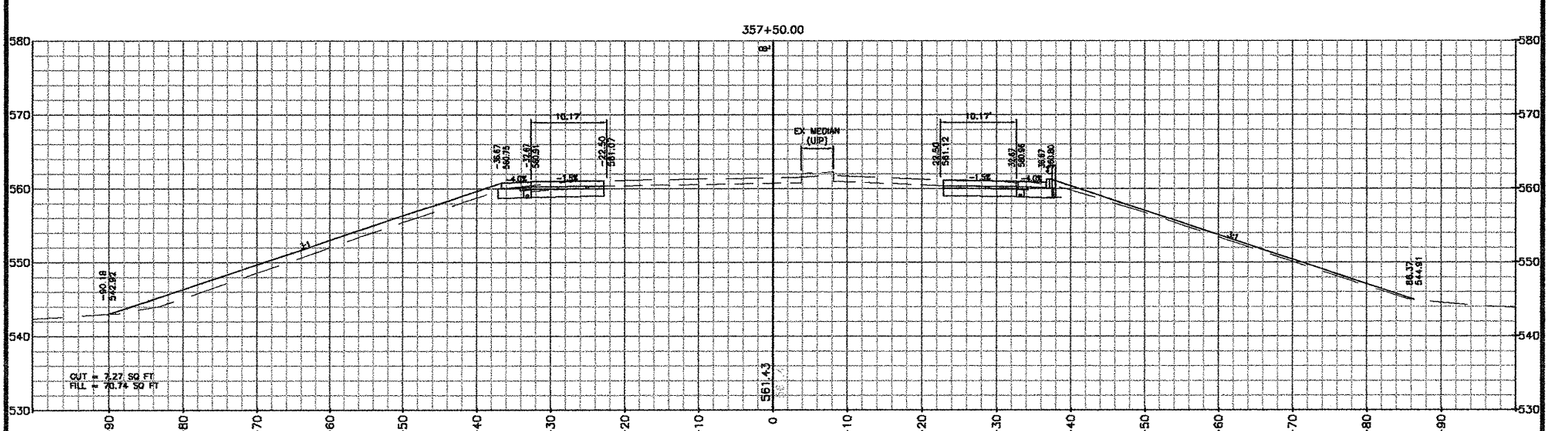

F.A.U. RTE.	SECTION	COUNTY
9170	08-00335-02-PW	ST. CLAIR
ILLINOIS	CONTRACT NO. 97492	

CROSS SECTIONS

N. GREEN MOUNT ROAD & I-64
E.B. RAMP, W.B. RAMP &
REGENCY PARK/PIERCE BLVD
SHILOH, ILLINOIS

CBB Crawford, Bunte, Brammeier
Traffic and Transportation Engineers
St. Louis, Missouri/Glen Carbon, Illinois
314-878-6644 618-656-2612
Fax: 314-878-5876 E-Mail: cbb@cbbtraffic.com

Corporate Engineering Certificate # 000381

STATE OF ILLINOIS BRIAN B COURTNYWRIGHT NUMBER 062-057470 REGISTERED PROFESSIONAL ENGINEER

CIVIL ENGINEER
4/20/12

ISSUE RECORD	
DATE	PS&E 4/20/12

Approved by: CMB
File Name: Rutes Plans
Designed by: BBC
Drawn by: JBC
Scale: 1"=10'
Job No. 086-09

SHEET NO. 49 OF 55