PLAN
SURVEYED
PLOTTED
NOTE BOOK
NO.
ALIGNMENT CHECKED
GRADES CHECKED
S.M. NOTED
STRUCTURE NO.
DGN
CADD FILE NAME
BY
DATE

PROFILE
SURVEYED
PLOTTED
NOTE BOOK
NO.
GRADES CHECKED
S.M. NOTED
STRUCTURE NO.
DGN
CADD FILE NAME
BY
DATE

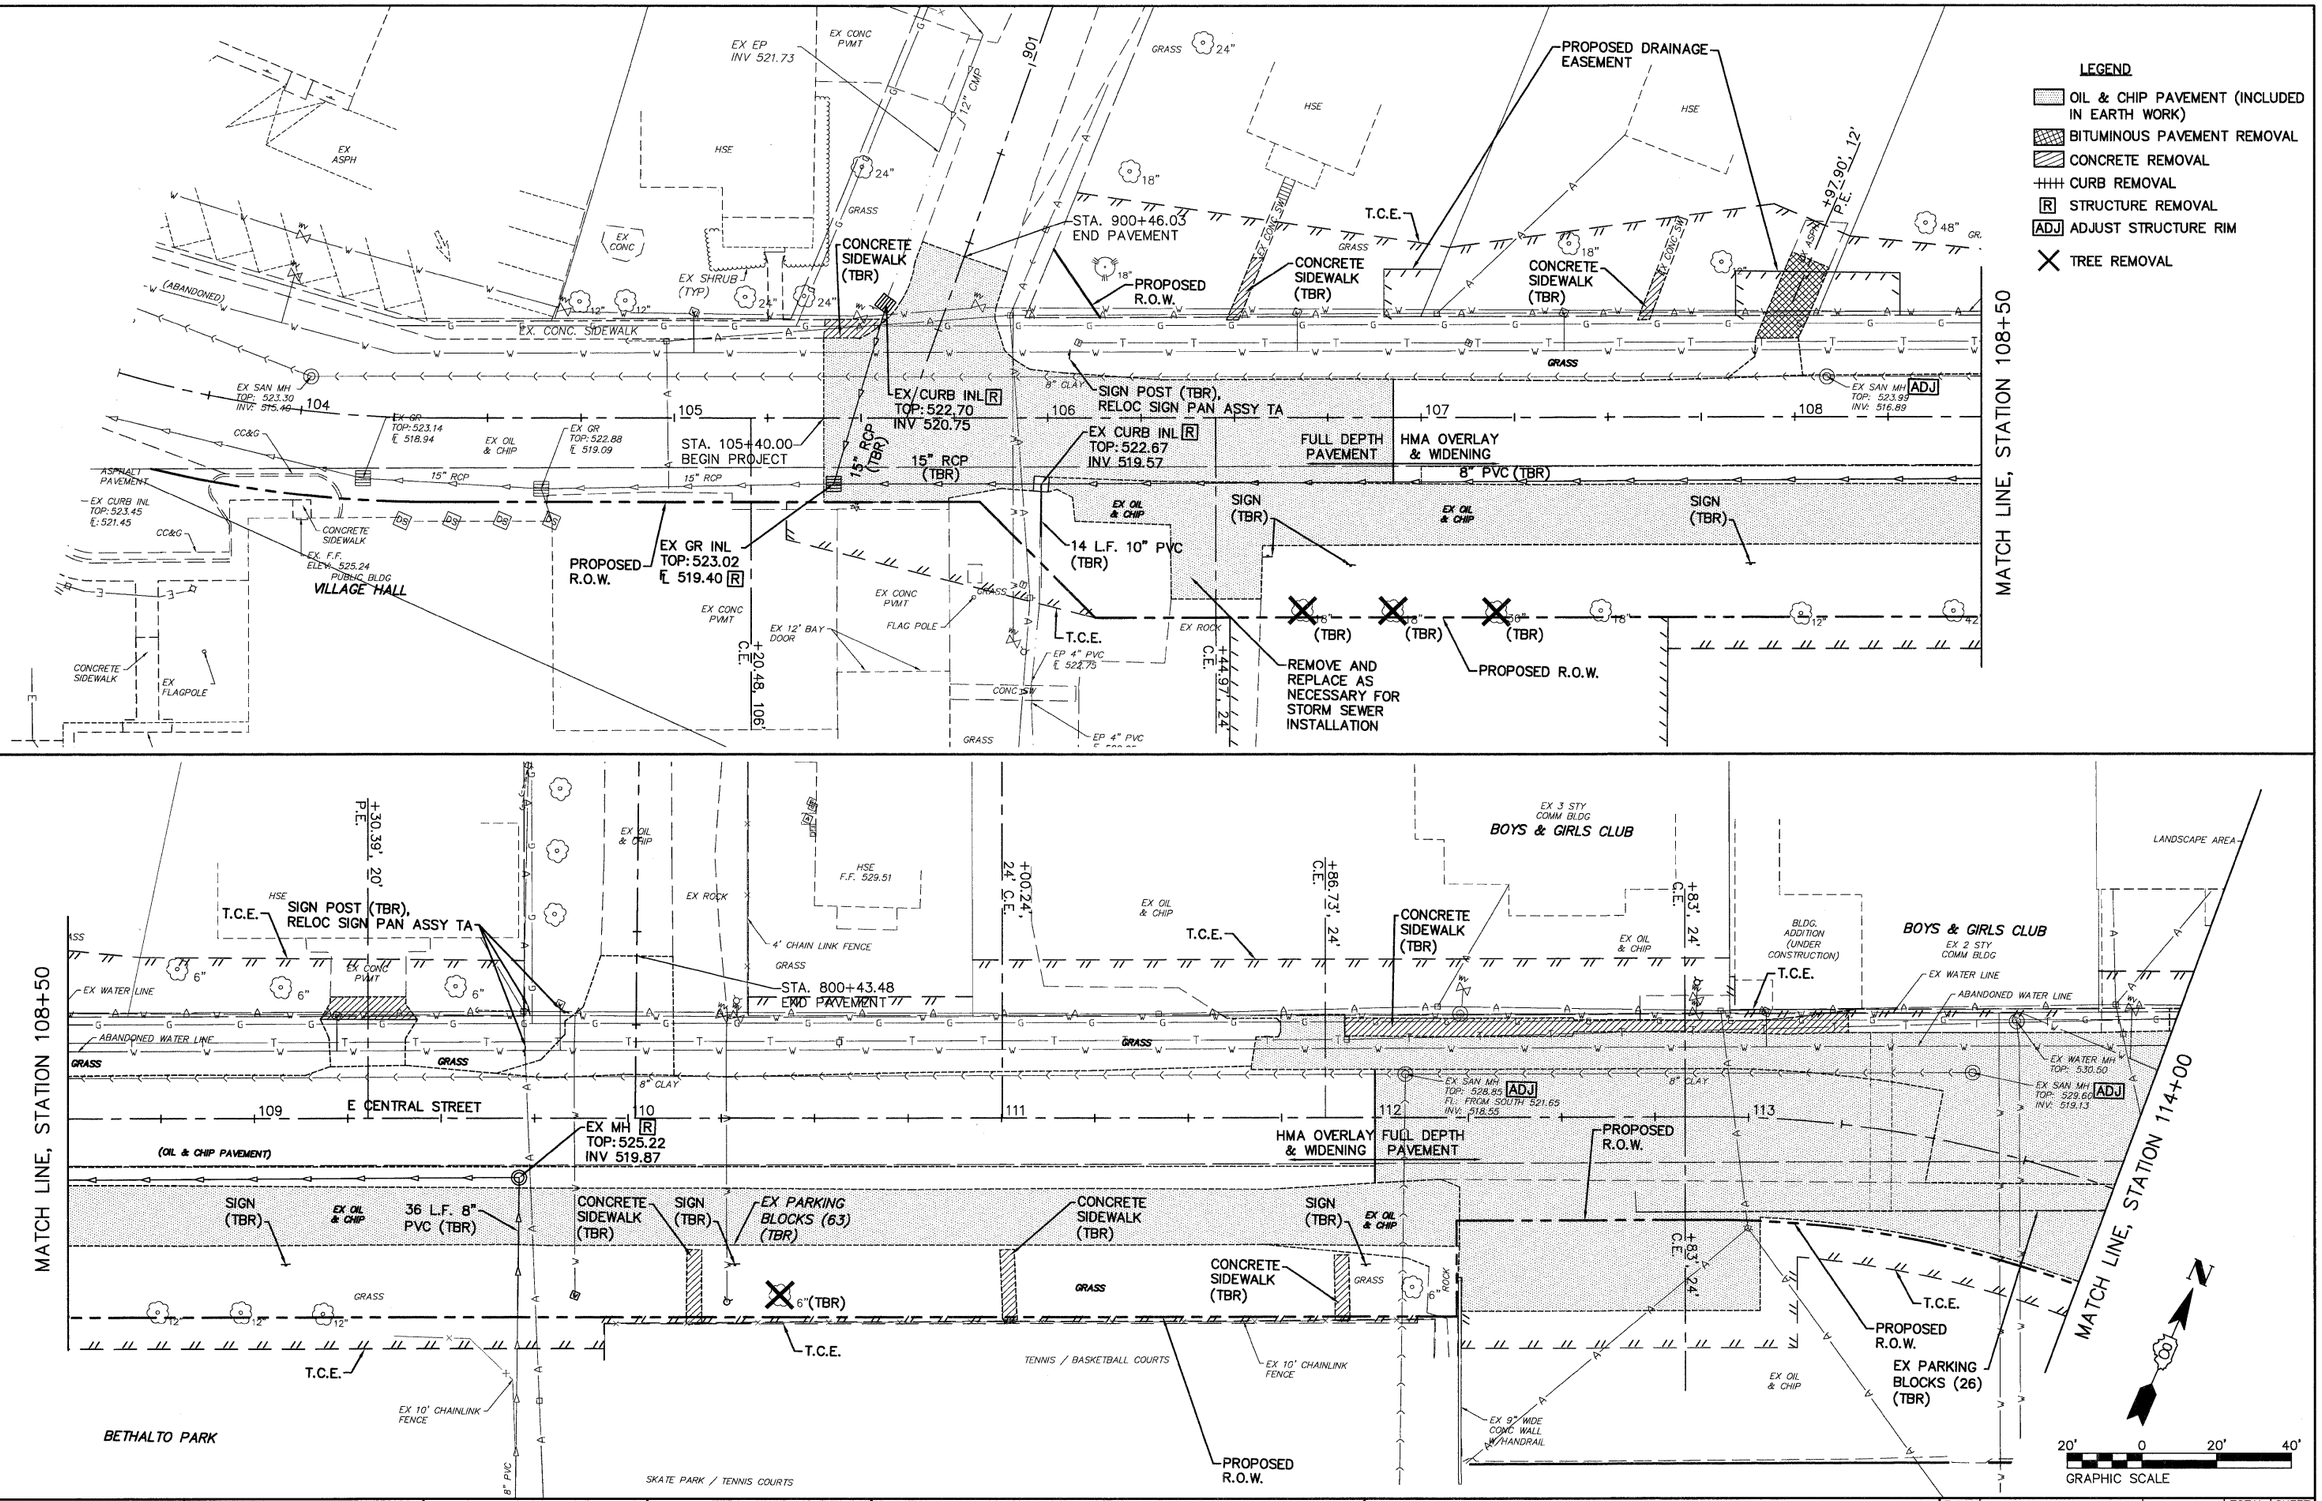

08026-sht-REMOVAL.dwg	USER NAME = Robert Watson	DESIGNED – M.J.R.	REVISED –	**STATE OF ILLINOIS DEPARTMENT OF TRANSPORTATION**	**REMOVAL PLAN**
		DRAWN – R.A.W.	REVISED –		
	PLOT SCALE =	CHECKED – E.R.O.	REVISED –		SCALE:
	PLOT DATE = 3/21/2012	DATE – 3/21/12	REVISED –		SHEET NO. 21 OF 62 SHEETS STA. 103+50 TO STA. 114+00

F.A.U. RTE.	SECTION	COUNTY	TOTAL SHEETS	SHEET NO.
8959	08-00026-00-WR	MADISON	62	21
		CONTRACT NO. 97493		
BETHALTO	ILLINOIS	FED. AID PROJECT		