FINAL SURVEY		BY	DATE
NOTE BOOK	SURVEYED		
NO.	PLOTTED		
	TEMPLATE		
	AREAS		
	AREAS CHECKED		

ORIGINAL SURVEY		BY	DATE
NOTE BOOK	SURVEYED		
NO.	PLOTTED		
	TEMPLATE		
	AREAS		
	AREAS CHECKED		

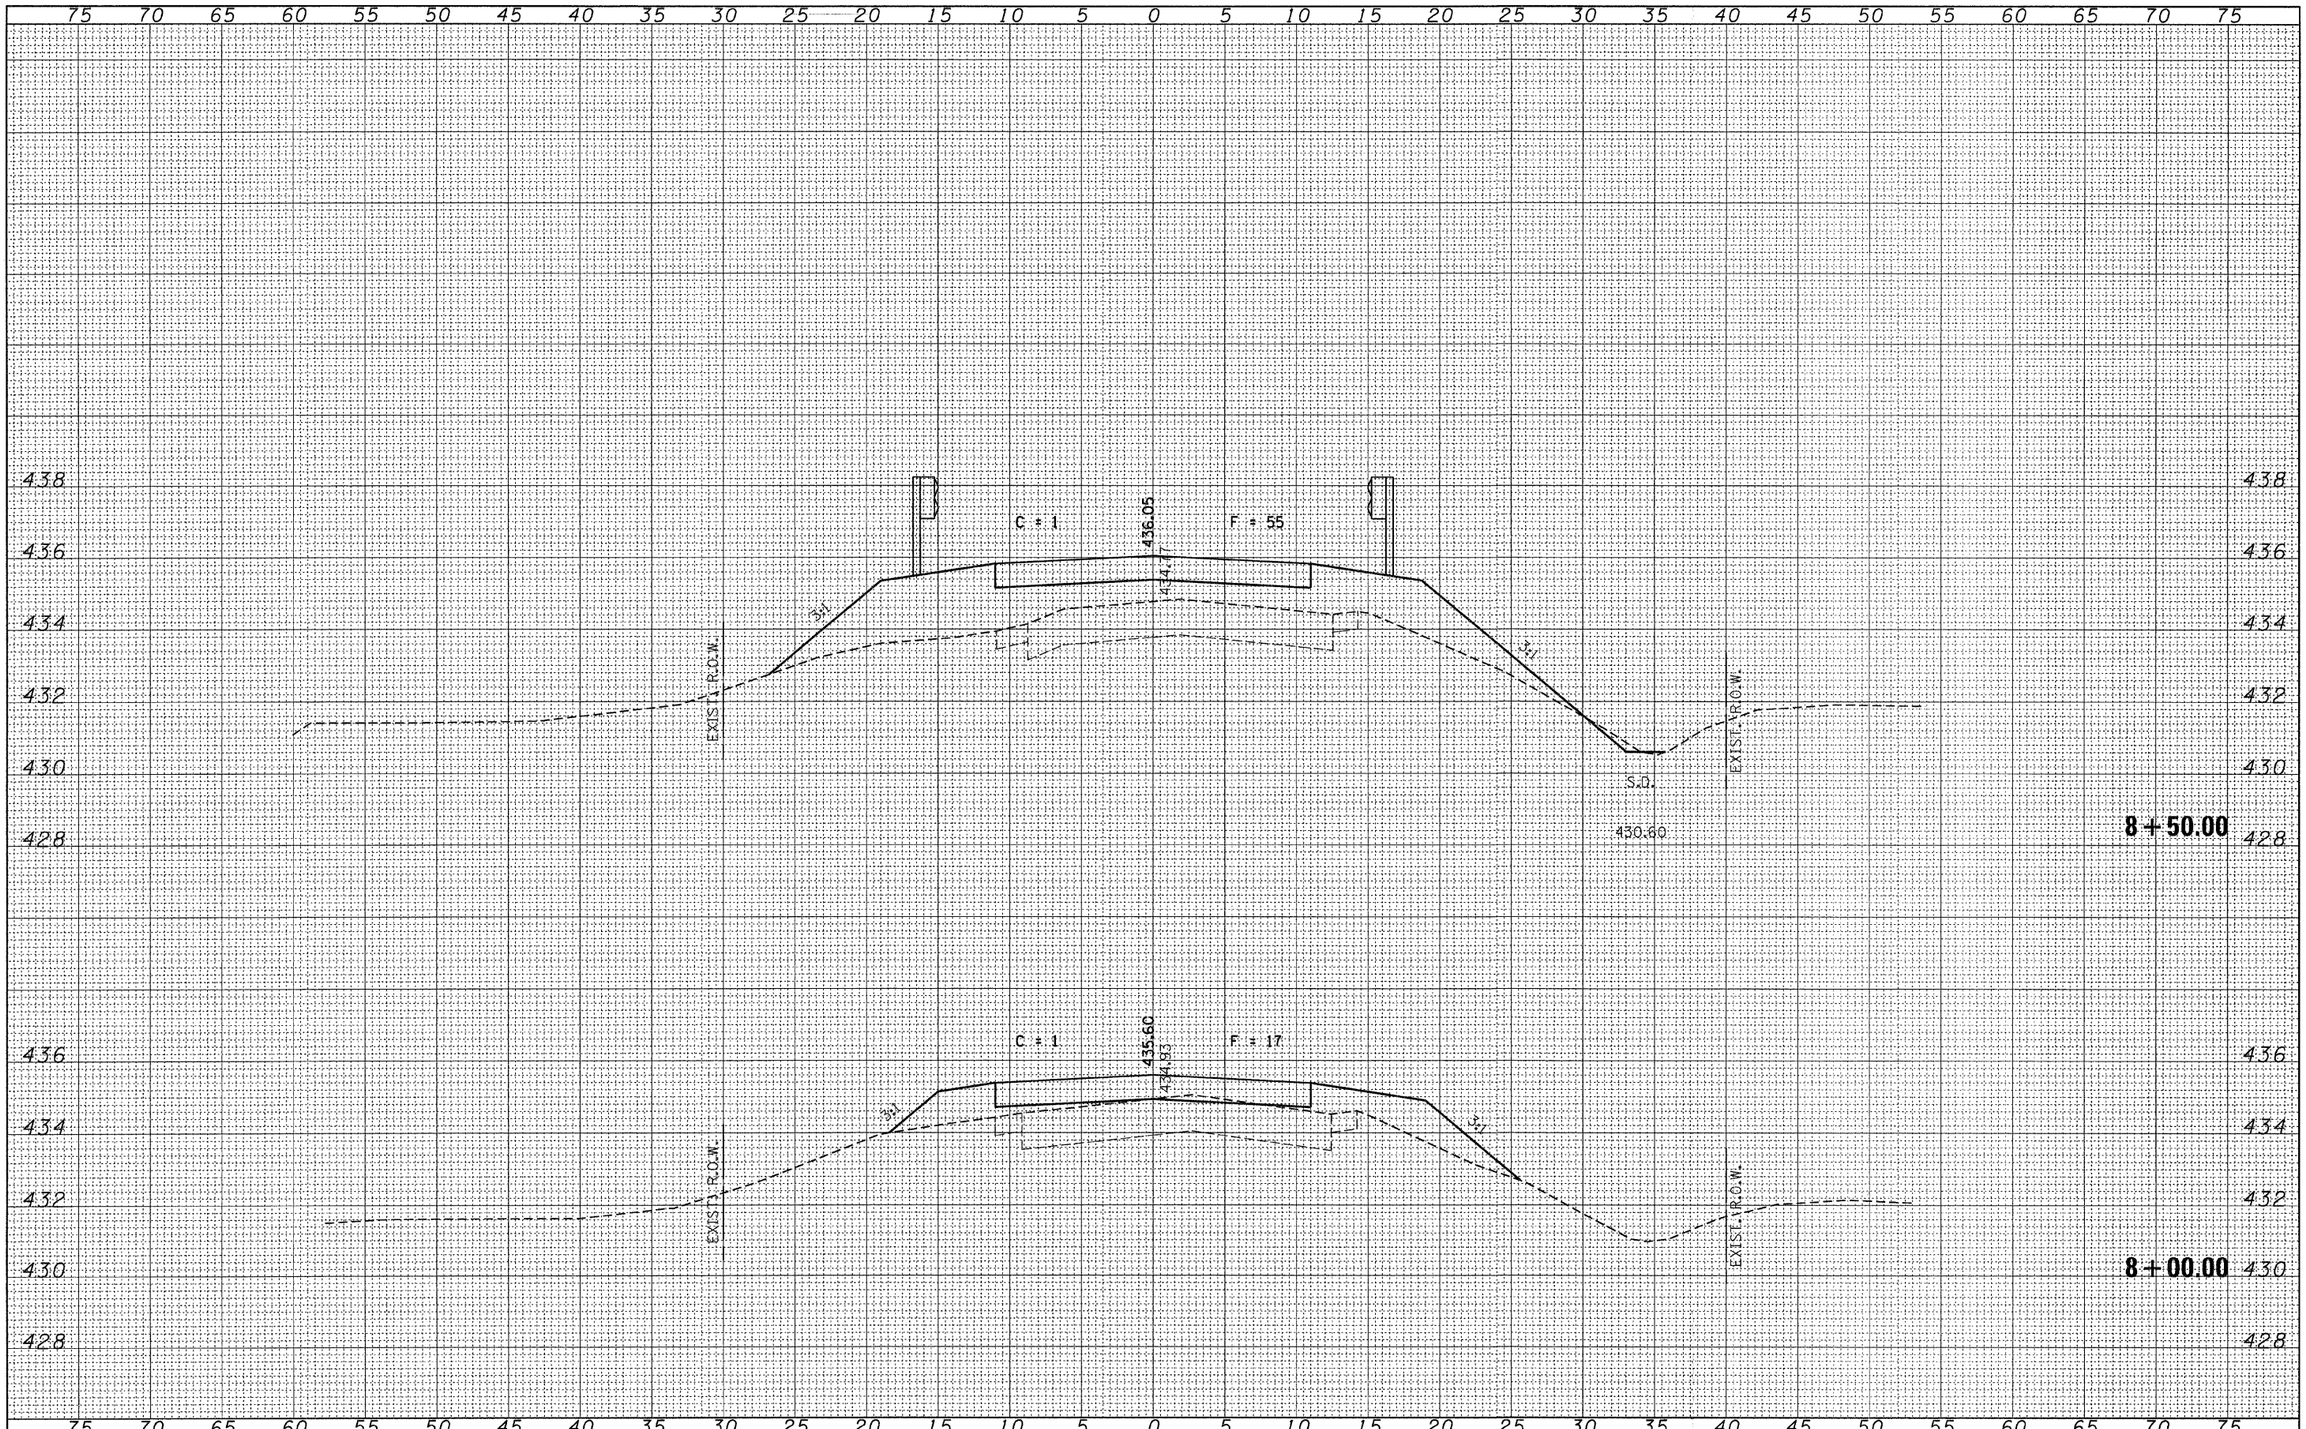

FILE NAME = 100238-sht-sxs.dgn	USER NAME =	DESIGNED - J.W.F.	REVISED -	STATE OF ILLINOIS JEFFERSON COUNTY HIGHWAY DEPARTMENT	STATION CROSS SECTIONS SPRING GARDEN LANE
HAMPTON, LENZINI AND RENWICK, INC. 3085 STEVENSON DRIVE, SUITE 201 SPRINGFIELD, ILLINOIS 62703 ILLINOIS PROFESSIONAL DESIGN FIRM LS / PE / SE CORP. 184.000959		DRAWN - D.T.M.	REVISED -		
	PLOT SCALE =	CHECKED - S.W.M.	REVISED -		SCALE: H:5 V:2 | SHEET NO. OF SHEETS | STA. 8+00.00 TO STA. 8+50.00
	PLOT DATE = 3/1/2012	DATE - 02/29/12	REVISED -		

T.R.	SECTION	COUNTY	TOTAL SHEETS	SHEET NO.
364	10-04106-00-BR	JEFFERSON	27	8
DODDS ROAD DISTRICT		CONTRACT NO. 99472		
ILLINOIS	FED. AID PROJECT BROS-0081(067)			