JO021

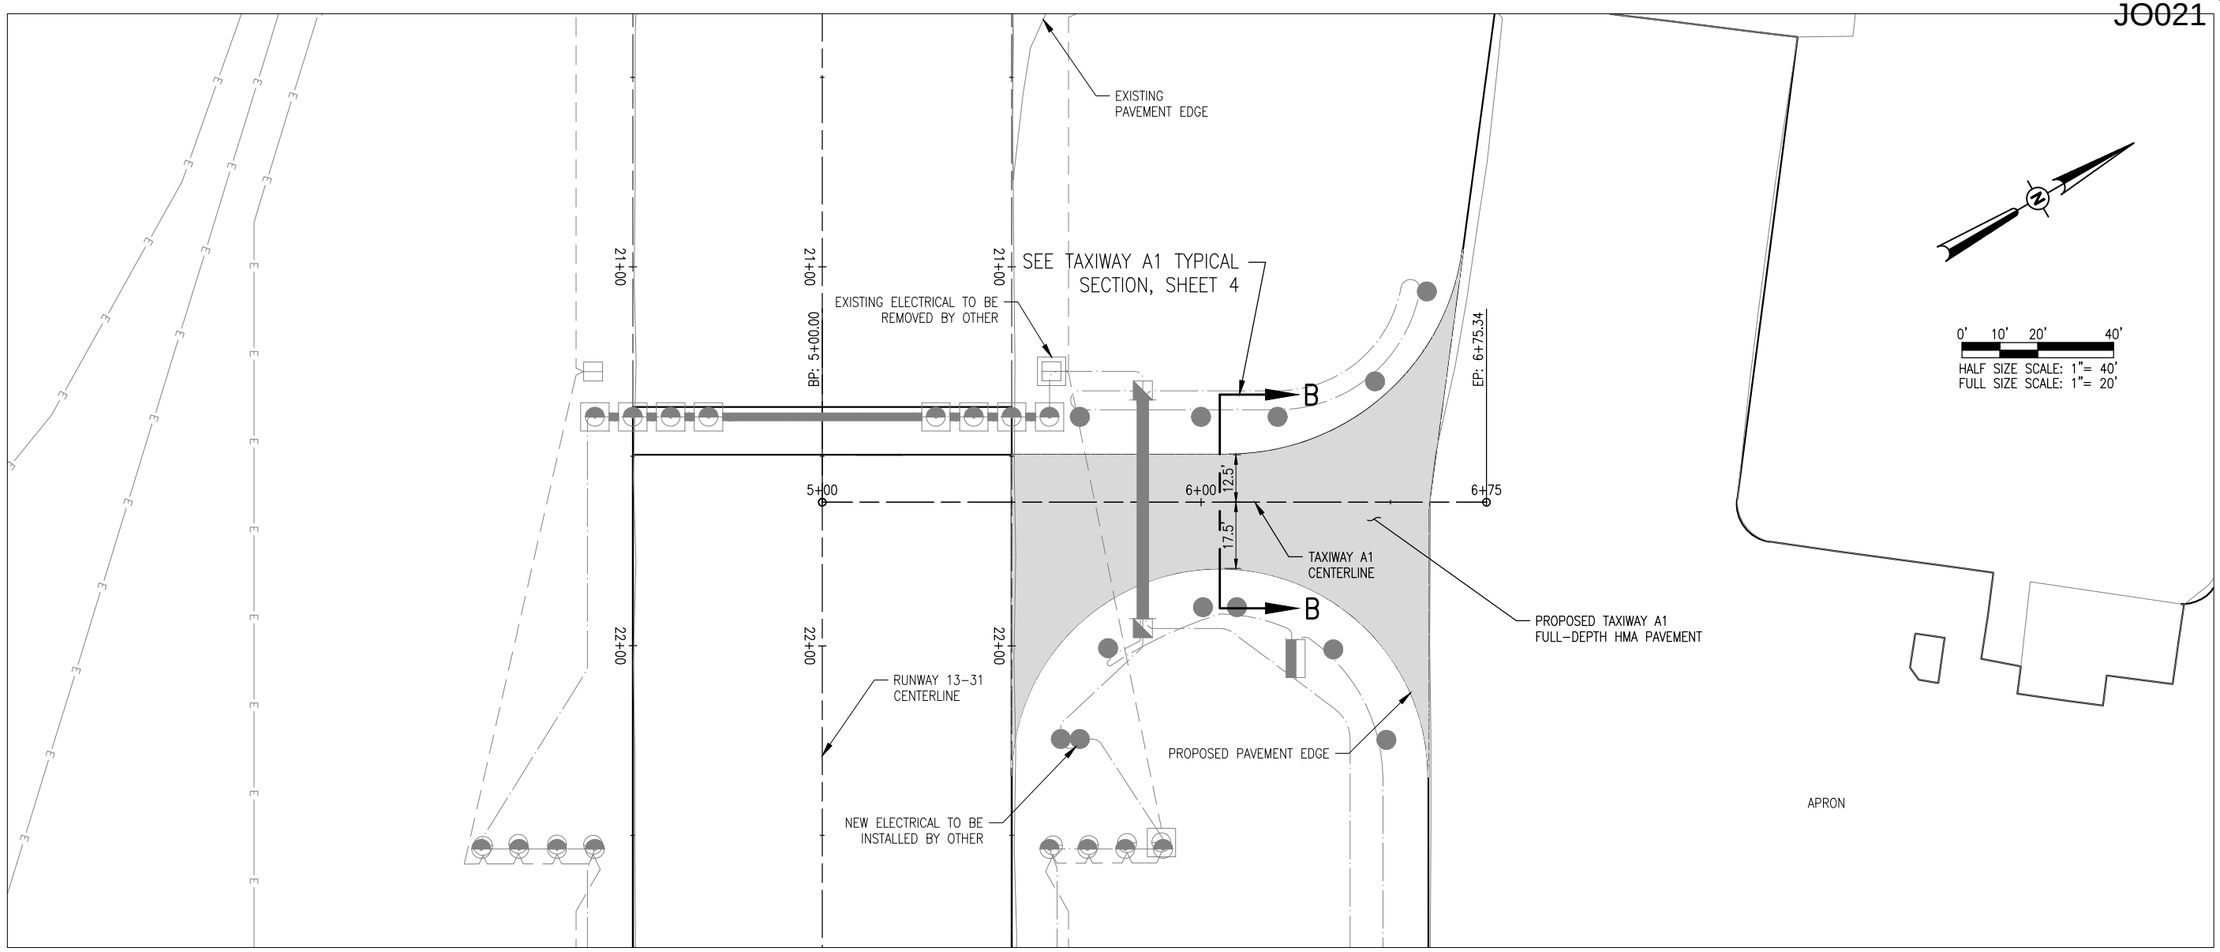

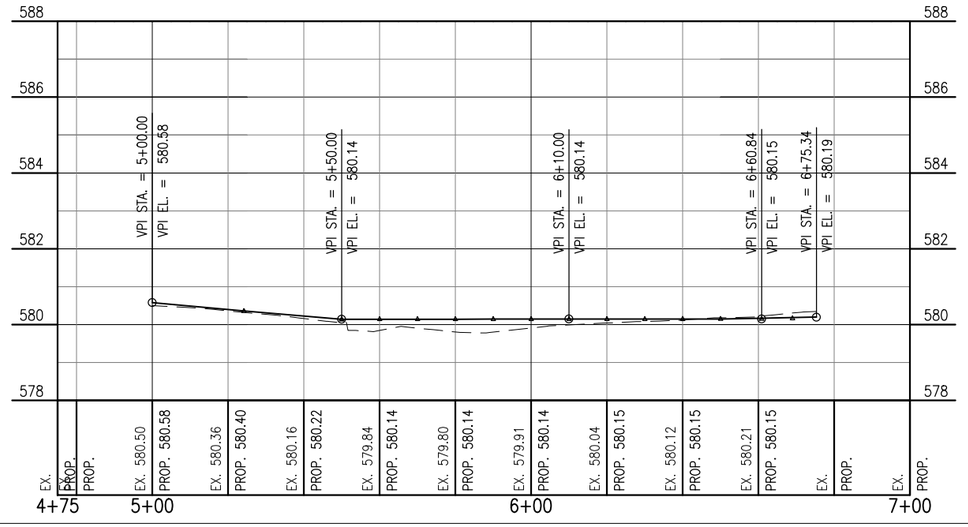

MAY 14, 2012 12:05 PM SCHNEID1296
I:\AIRPORTS\JOLIET\09A0152\CADD\AIRPORT\SHEET\C-702-PNP.DWG - TAXIWAY A1 PLAN & PROFILE

DATE	REVISION	BY

JOLIET REGIONAL AIRPORT
JOLIET PARK DISTRICT
JOLIET, ILLINOIS

IL. PROJ.: JOT-4043 A.I.P. PROJ.: 3-17-0056-B6

Hanson Project No. 09A0152D 0001
Filename C-702-PNP.DWG
Scale H.: 1"= 20' V.: 1"= 2'
Date 5/14/12

LAYOUT	KBS	04/19/12
DRAWN	KBS	04/19/12
REVIEWED	RAW	4/20/12

HANSON

Hanson Professional Services Inc.
1525 South Sixth Street
Springfield, Illinois 62703-2886
Offices Nationwide

REHAB RUNWAY 13-31, REPLACE APRON, CONSTRUCT TAXIWAY A1

TAXIWAY A1 PLAN & PROFILE

17
17 of 44 sheets