LEGEND

- (E)FO — EXISTING FIBER OPTIC LINE
- (E)G — EXISTING GAS LINE
- (E)W — EXISTING WATER LINE
- (E) E — EXISTING ELECTRICAL LINE
- (E)T — EXISTING TELEPHONE LINE
- (E)SS — EXISTING SANITARY LINE
- x x — EXISTING CONTOURS
- 385 — EXISTING CONTOURS
- 385 — PROPOSED CONTOURS
- PROPOSED IMPROVEMENTS
- SS SS — PROPOSED STORM SEWER
- LIMITS OF PROPOSED GRADING

0' 25' 50' 100'
HALF SIZE SCALE: 1"= 100'
FULL SIZE SCALE: 1"= 50'

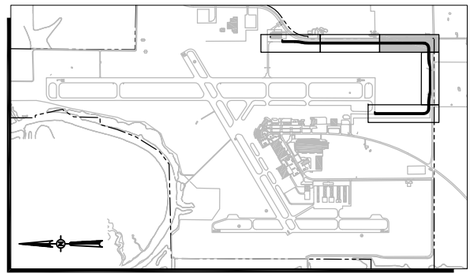

PLAN VIEW KEY MAP

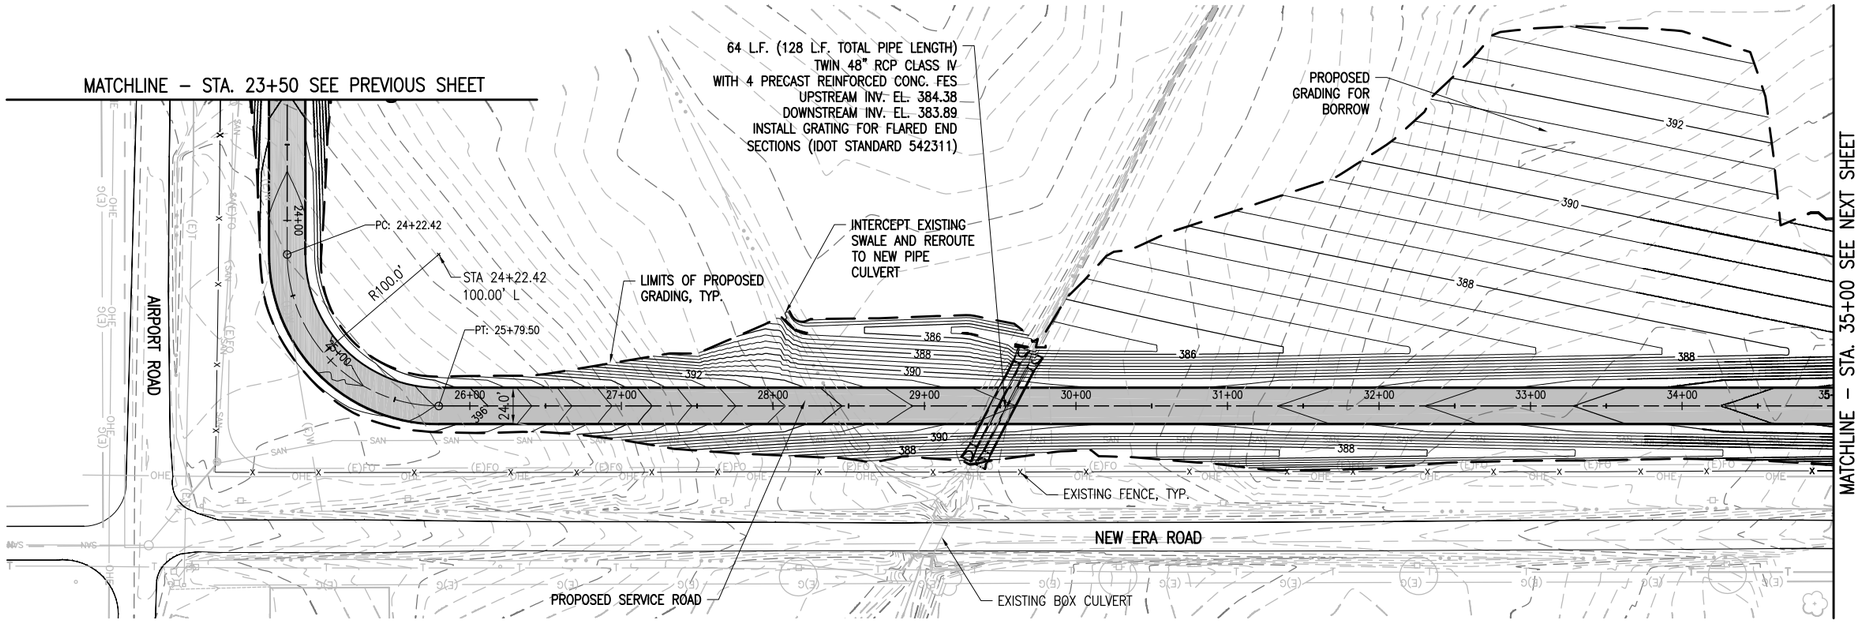

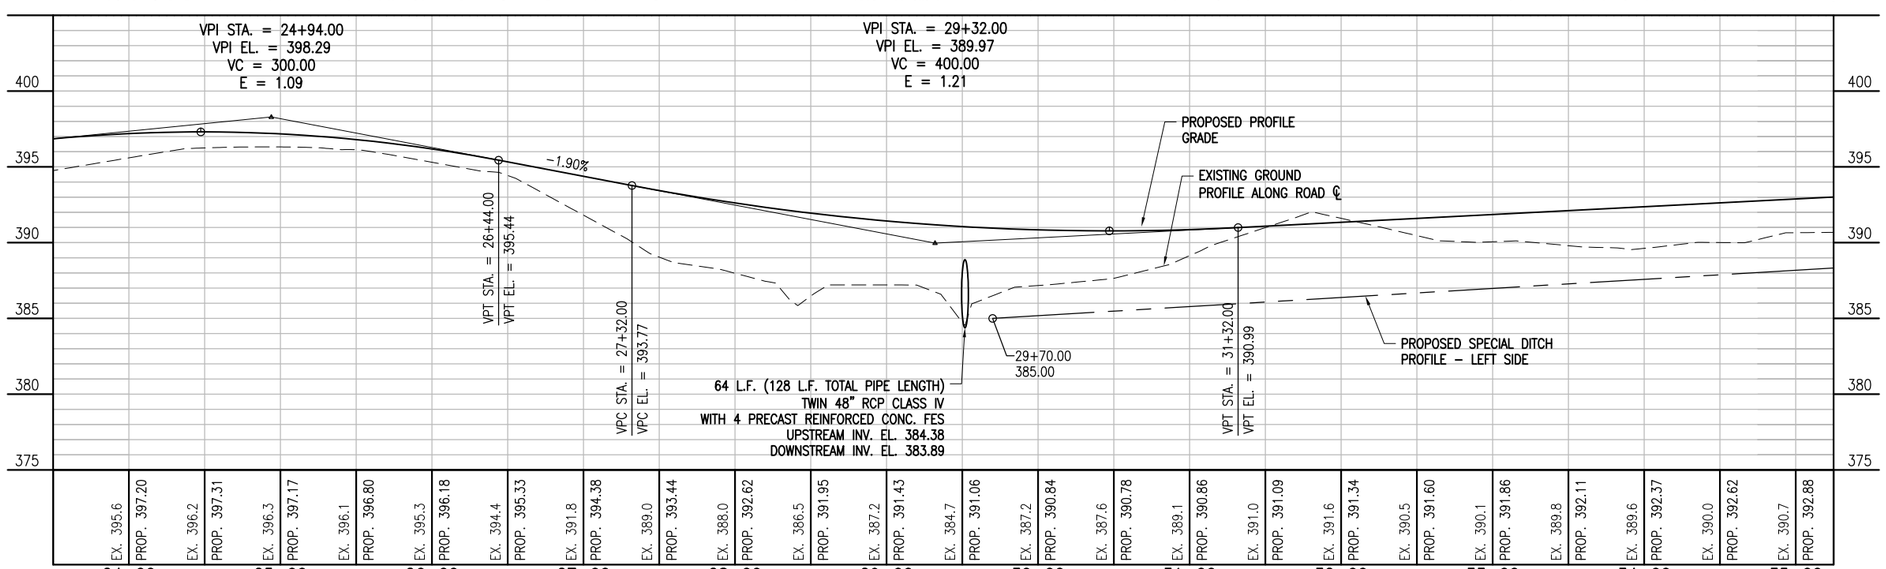

REVISION | DATE

SOUTHERN ILLINOIS AIRPORT
MURPHYSBORO / CARBONDALE, ILLINOIS

SIA SOUTHERN ILLINOIS AIRPORT

Hanson Project No.	11A0037		
Filename	C-701-PNP		
Scale	1"=50'H, 1"=5'V		
Date	04/20/12		
LAYOUT	DAW	03/29/12	
DRAWN	MLH	03/29/12	
REVIEWED	JSL	04/20/12	IL PROJ.: MDH-4173

HANSON

© Copyright Hanson Professional Services Inc., 2012
Hanson Professional Services Inc.
3125 New Era Road
Murphysboro, Illinois 62966

CONSTRUCT PERIMETER ROAD TO SUPPORT ARFF/SRE BUILDING

PLAN AND PROFILE - STA. 23+50.00 TO STA. 35+00.00

9

MAY 07, 2012 5:29 PM HARRIO1115
I:\11JOBS\11A0037\11A0037O\CAD\AIRPORT\SHEETS\C-701-PNP