CONTRACT 60930

R1

F.A.U. RTE.	SECTION	COUNTY	TOTAL SHEETS	SHEET NO.
*	2000+037RS	COOK	58	17
STA. 90+00		TO STA.120+00		
FED. ROAD DIST. NO. 1	ILLINOIS	FED. AID PROJECT		

* 2786, 1334, 1332

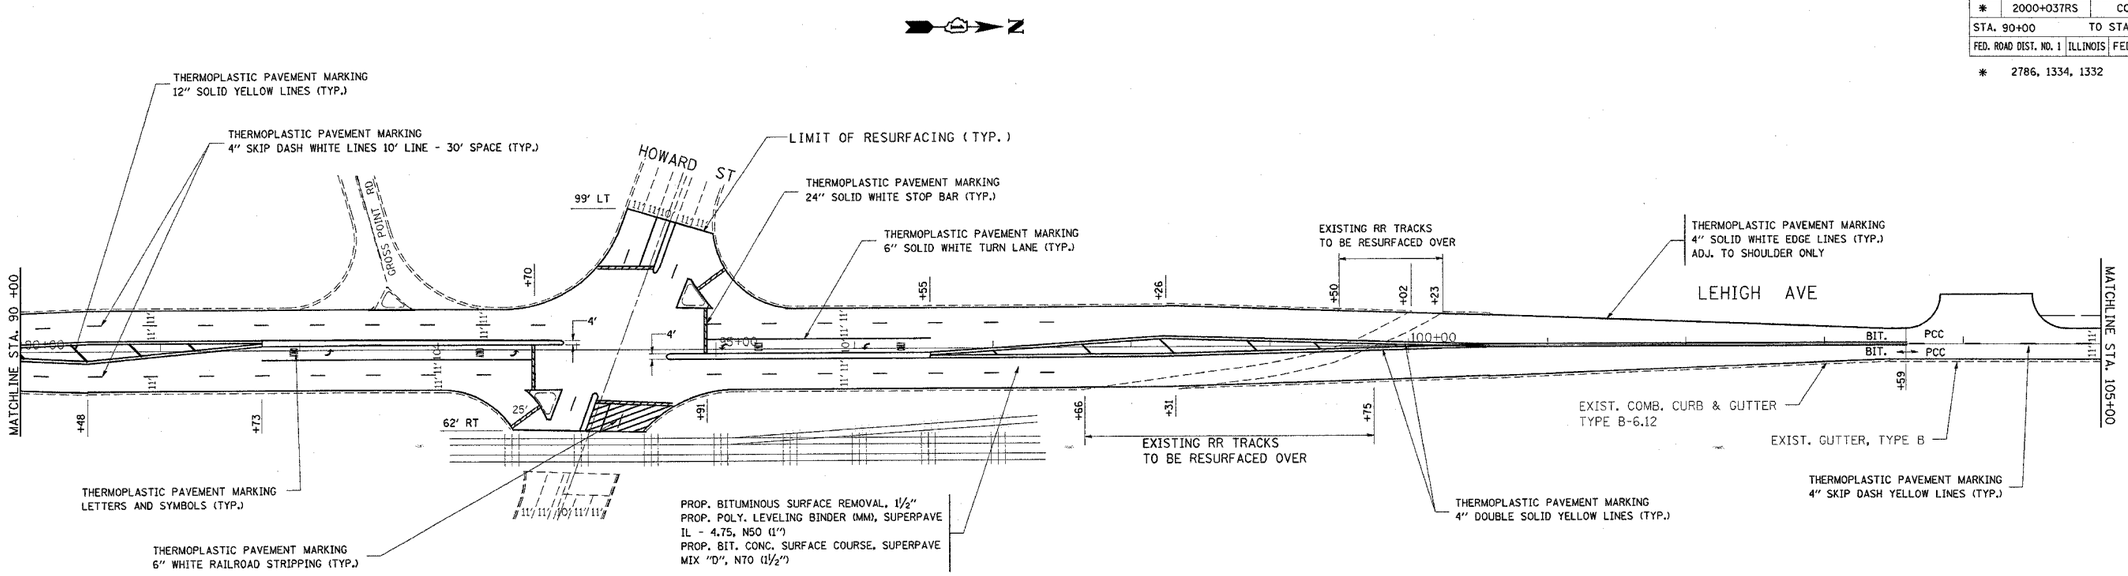

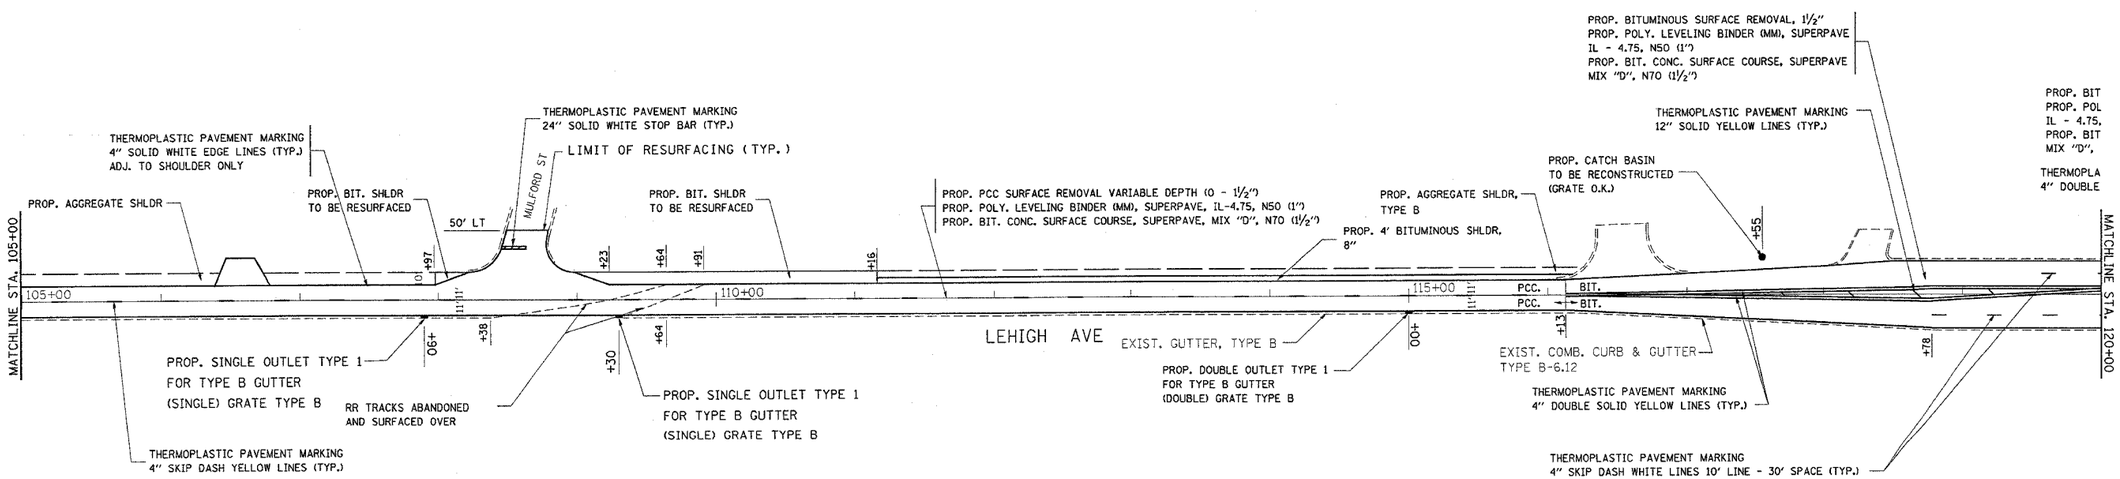

REVISIONS	
NAME	DATE

ILLINOIS DEPARTMENT OF TRANSPORTATION

LOCATION #1
LEHIGH AVE.
(CENTRAL AVE. TO OAKTON AVE.)
EXISTING AND PROPOSED ROADWAY AND PAVEMENT MARKING PLANS

SCALE: VERT. HORIZ. 1"=50'

DRAWN BY RN

DATE

CHECKED BY