60930

F.A.U. RTE.	SECTION	COUNTY	TOTAL SHEETS	SHEET NO
*	2000 - 03785	Cook	58	25
STA.		TO STA.		
FED. ROAD DIST NO 7	ILLINOIS	FED AID PROJECT		

* 2786, 1334, 1332

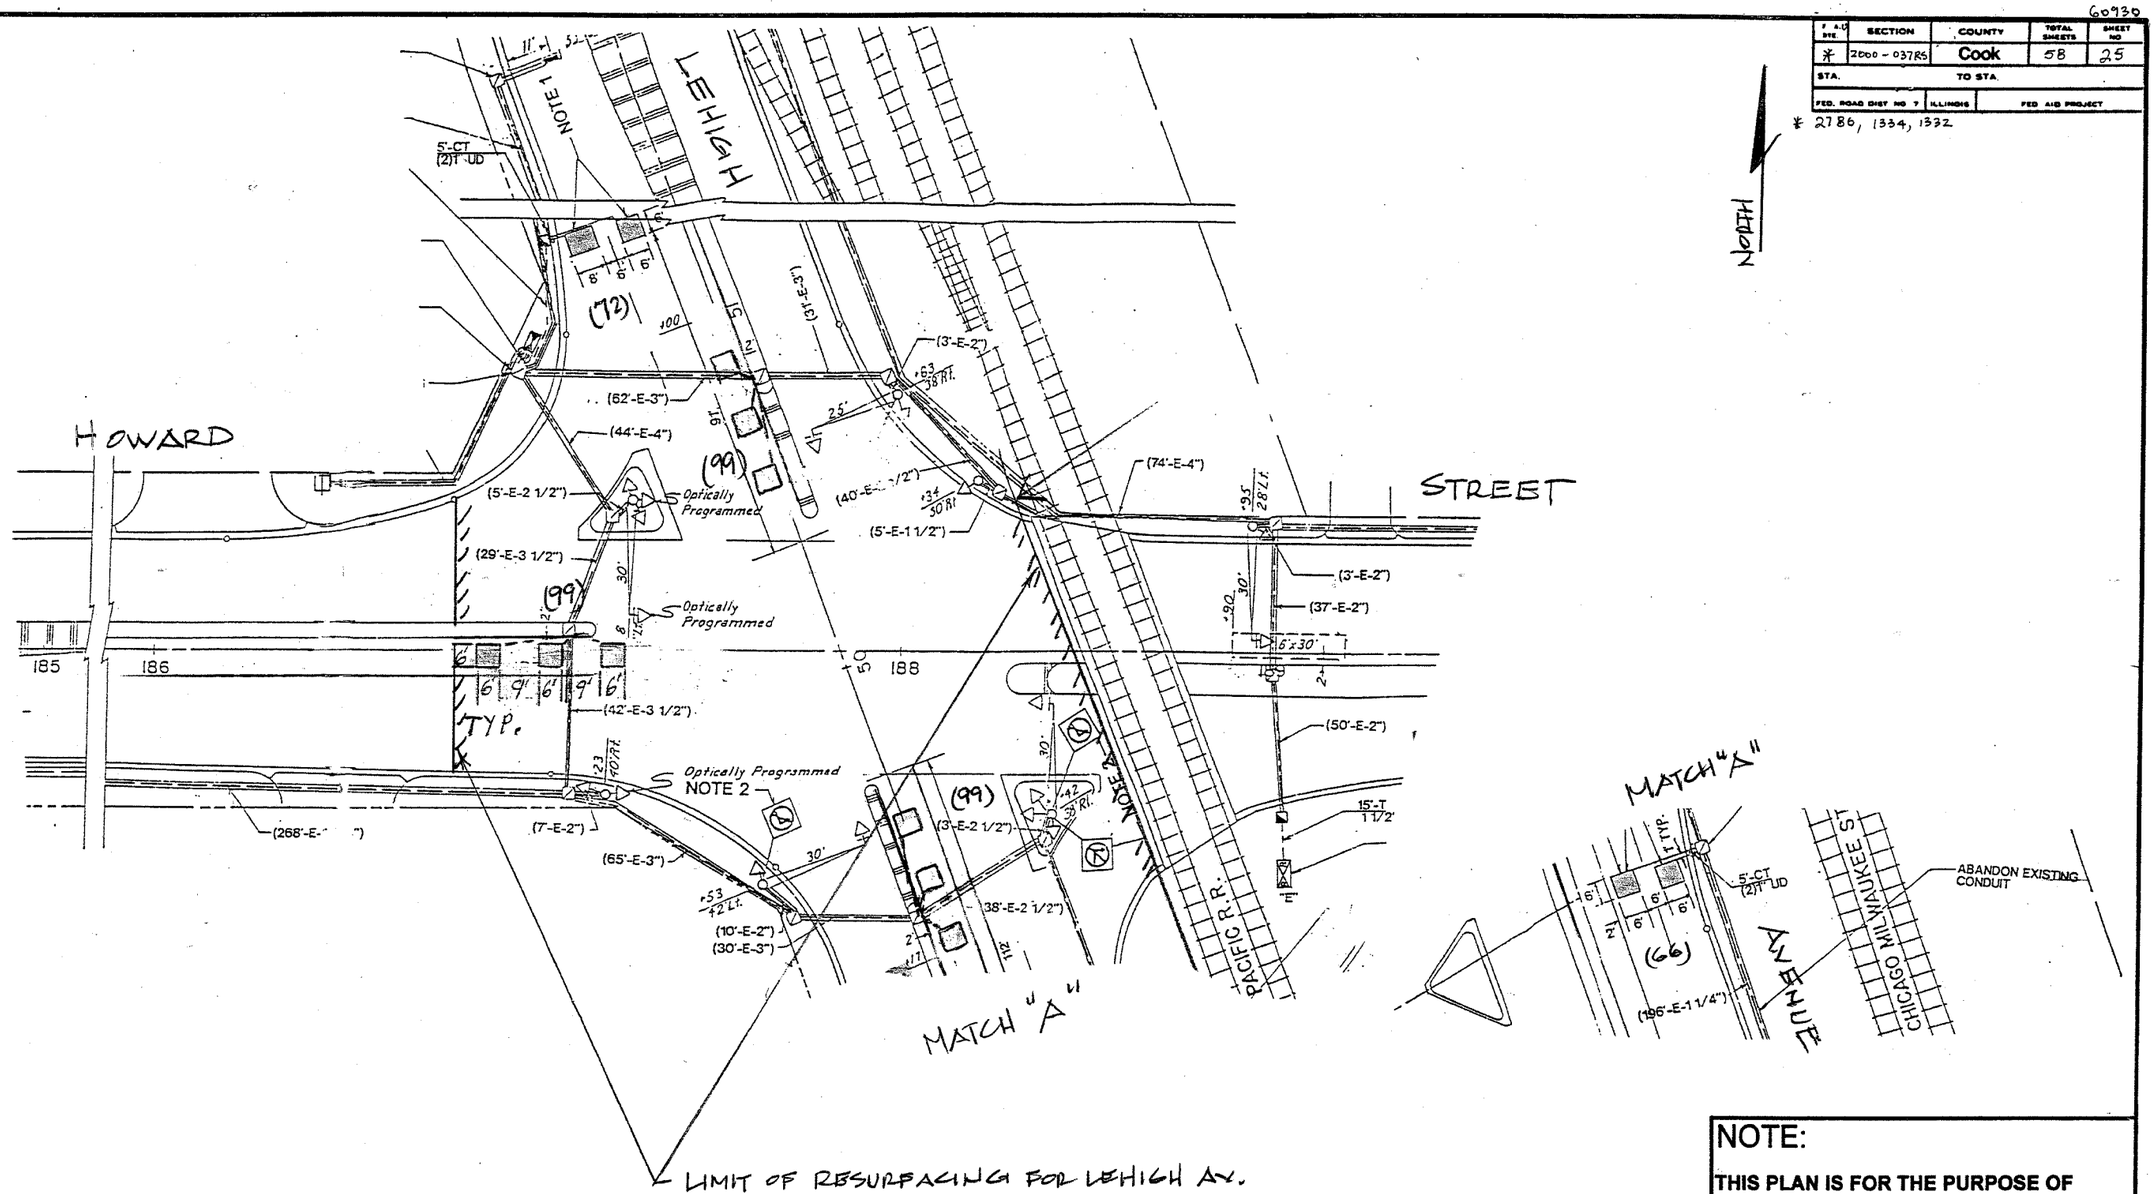

NOTE:

THIS PLAN IS FOR THE PURPOSE OF REPLACING THE DETECTOR LOOPS ONLY. ALL OTHER INFORMATION SHOWN IS NOT RELATED AND WILL BE DISREGARDED.

REPLACE ALL DETECTOR LOOPS AS SHOWN

(WITHIN THE RESURFACING LIMITS)

CODE NO.	QUANTITY	UNIT	ITEM
86600600	435	Foot	Detector Loop Replacement

REVISIONS	
NAME	DATE

ILLINOIS DEPARTMENT OF TRANSPORTATION

DETECTOR LOOP REPLACEMENT

LEHIGH AV. @ HOWARD ST.

SCALE NONE

DATE OCT. 2005

DRAWN BY JHE
DESIGNED BY: JHE
CHECKED BY: DAD