×REF-topo02

CONTRACT NO. 60A11

F.A.I. RTE.	SECTION	COUNTY	TOTAL SHEETS	SHEET NO.
55	2005-040 GRR	WILL	18	8
STA. 98+00	TO STA. 113+00			
FED. ROAD DIST. NO.	ILLINOIS	FED. AID PROJECT		

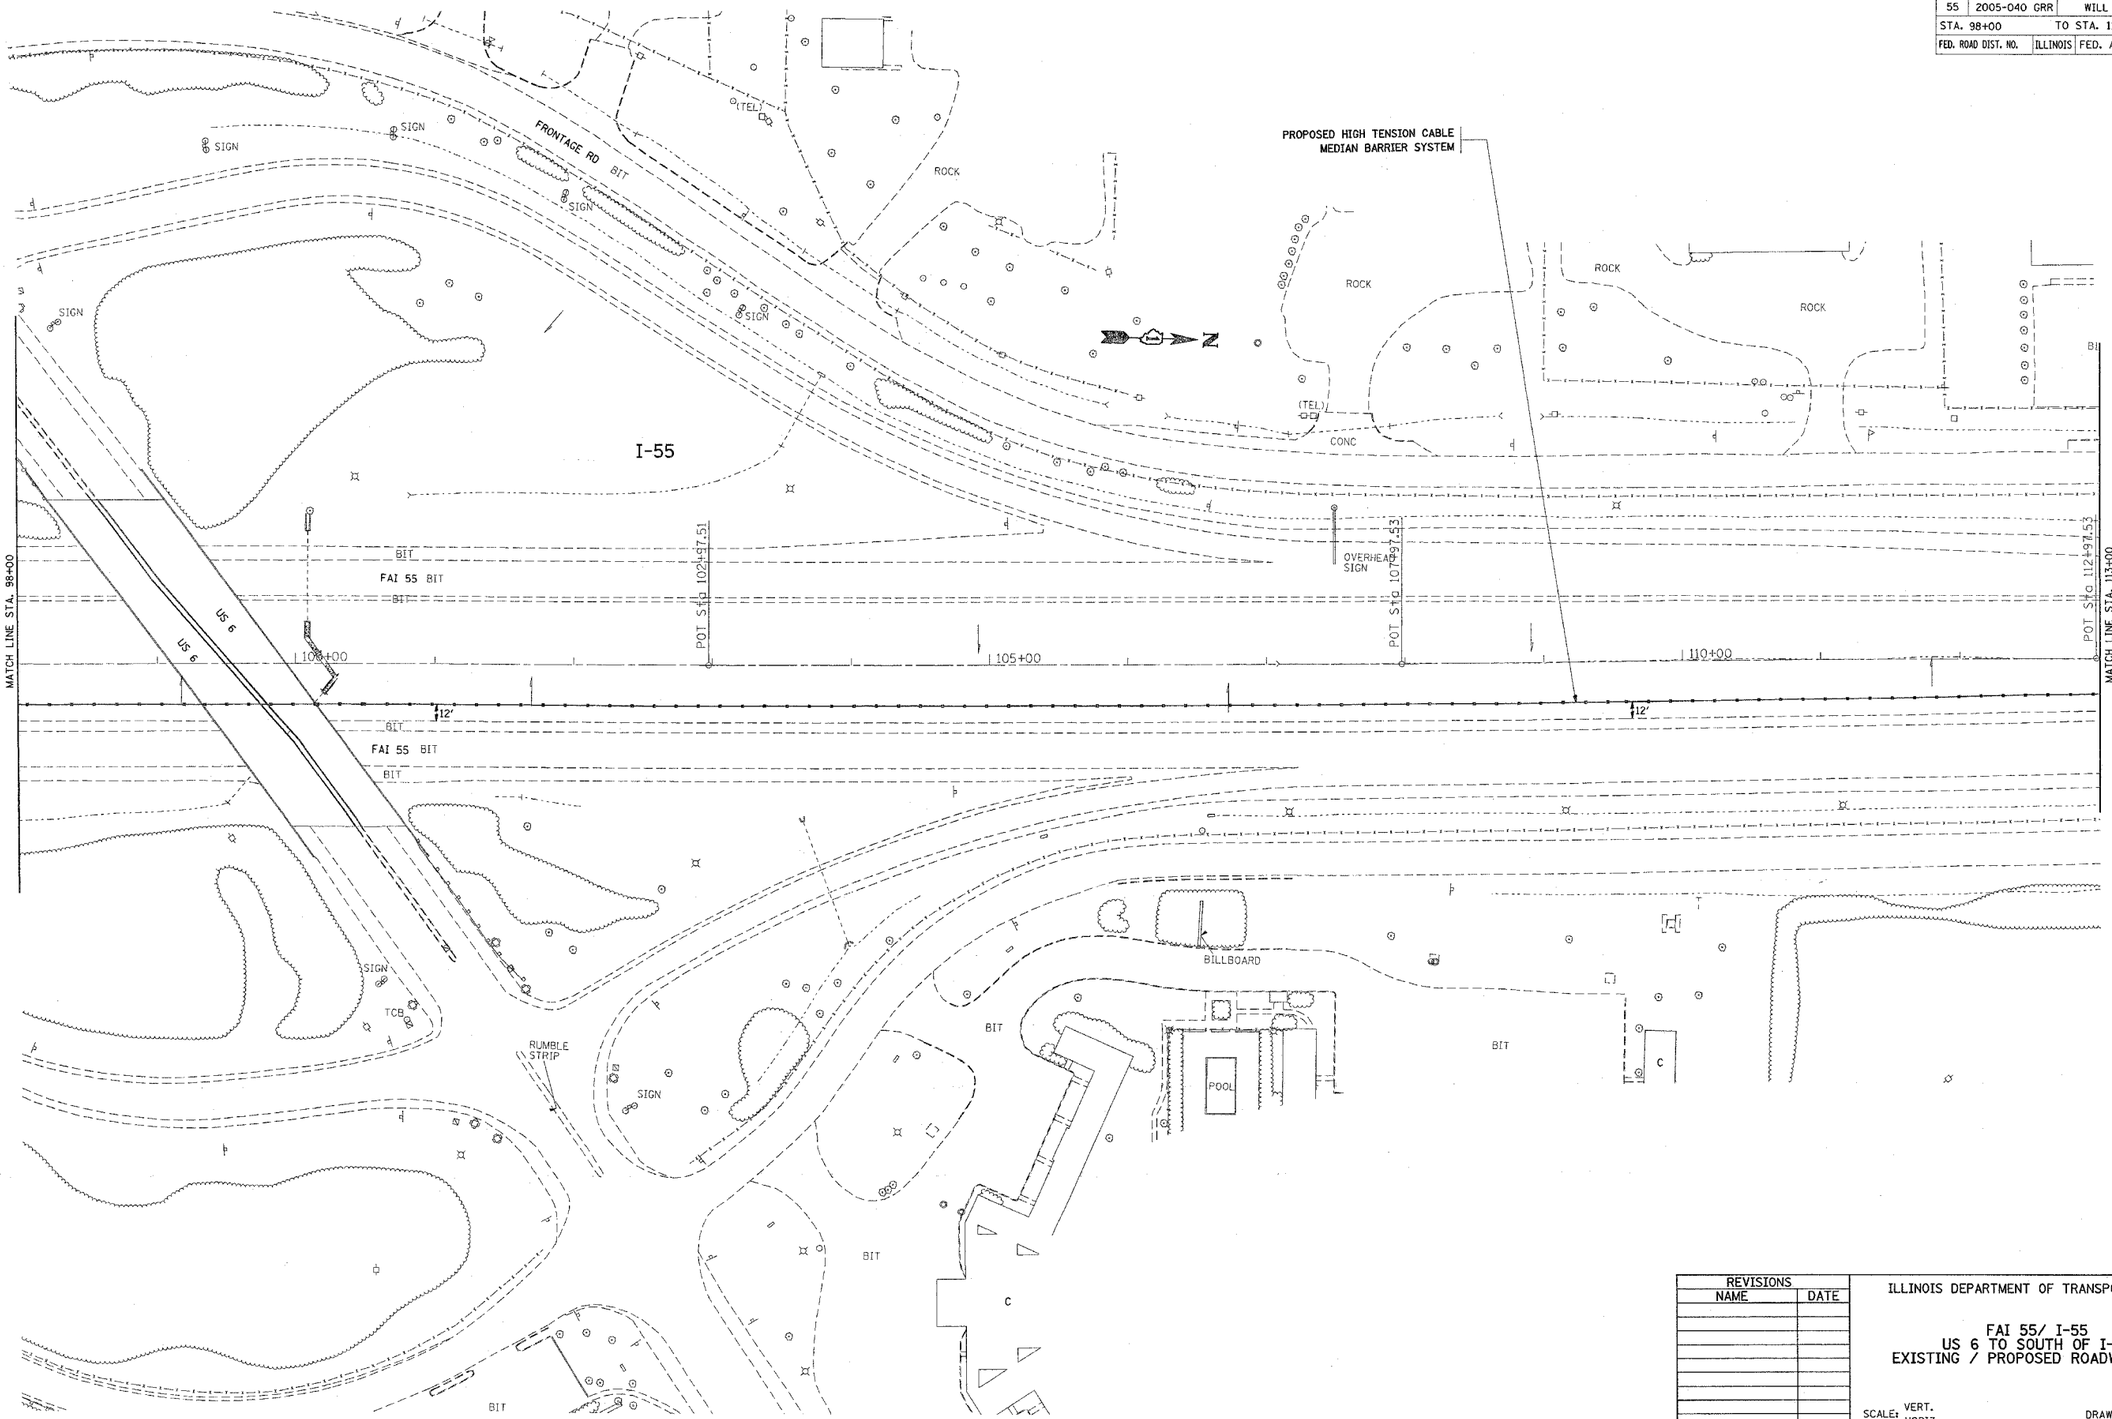

REVISIONS NAME	DATE

ILLINOIS DEPARTMENT OF TRANSPORTATION

FAI 55/ I-55
US 6 TO SOUTH OF I-80
EXISTING / PROPOSED ROADWAY PLAN

SCALE: VERT.
HORIZ.
DATE

DRAWN BY: HMO
CHECKED BY

PLOT DATE = 3/22/2006
FILE NAME = c:\projects\d1272805\sht_i-55cur-2.m32
PLOT SCALE = 50.000 ' / IN.
USER NAME = osmichm