F. A. RTE.	SECTION	COUNTY	TOTAL SHEETS	SHEET NO
94	2005-082 I	COOK	37	36
STA.	TO STA.			
FED. ROAD DIST. NO. 1	ILLINOIS	FED. AID PROJECT		

CONTRACT NO: 60A96

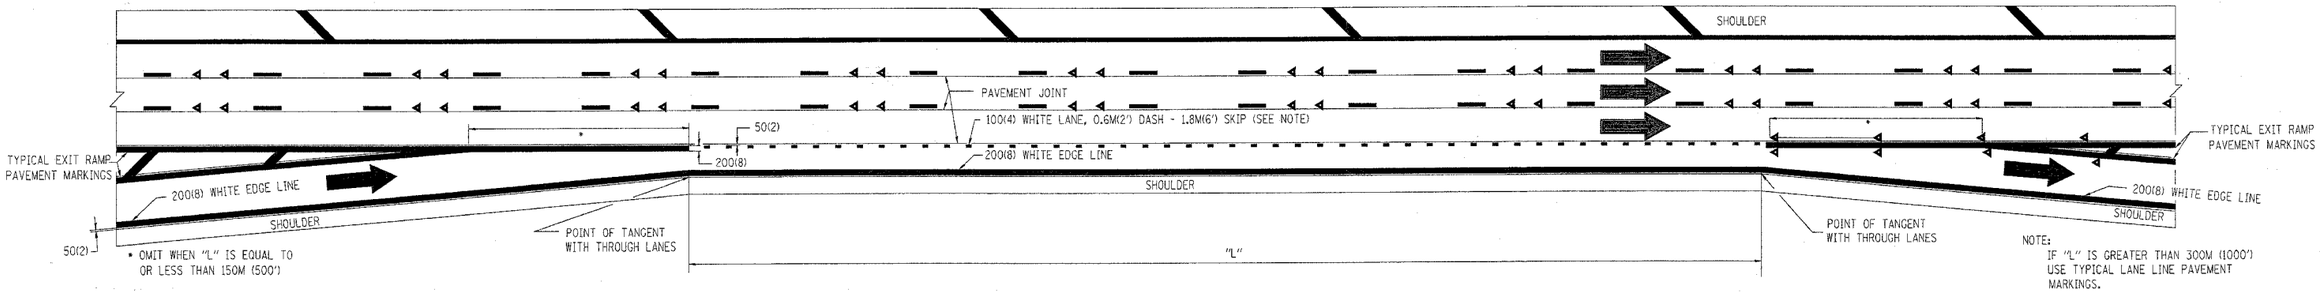

TYPICAL ENTRANCE/EXIT RAMP COMBINATION PAVEMENT MARKINGS

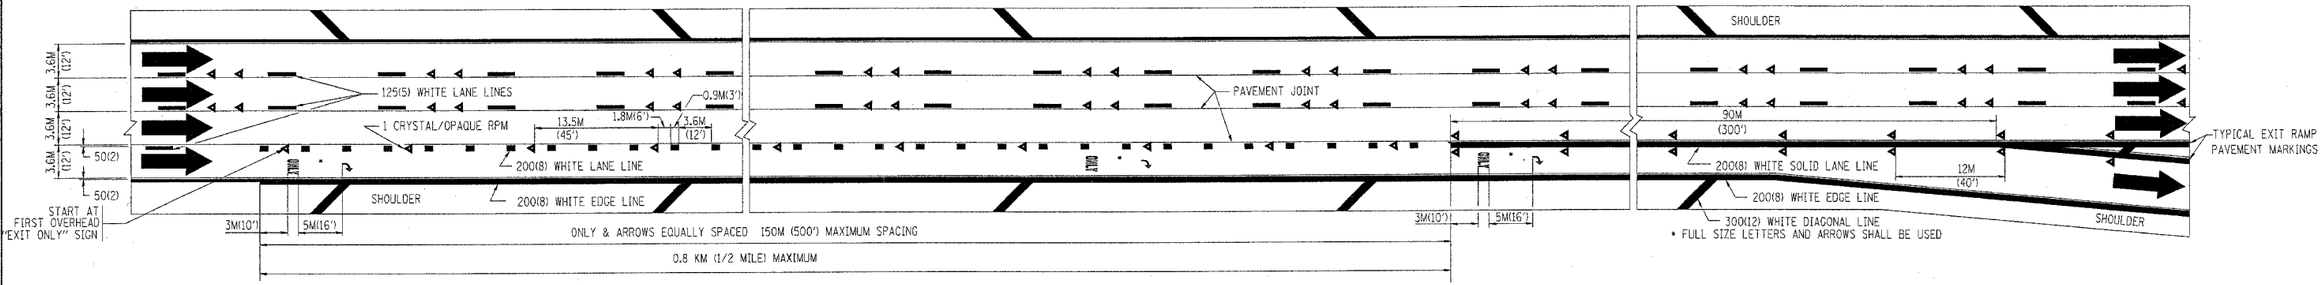

TYPICAL EXIT ONLY LANE PAVEMENT MARKINGS

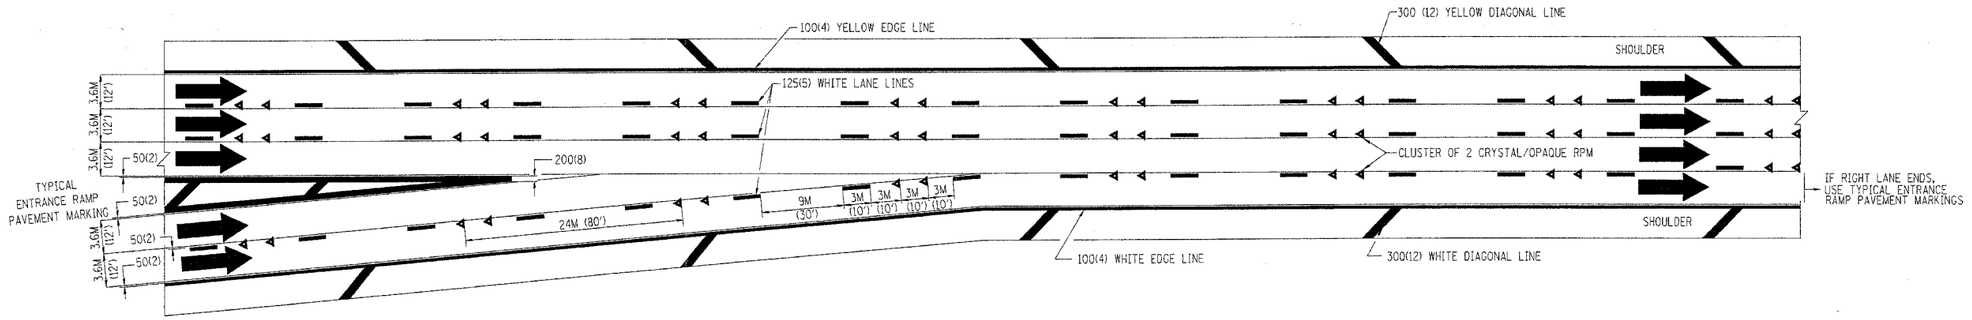

TYPICAL TWO LANE ENTRANCE RAMP PAVEMENT MARKINGS

REVISIONS	
NAME	DATE
DWS	1/90
DWS	5/91

ILLINOIS DEPARTMENT OF TRANSPORTATION

MULTI-LANE FREEWAY PAVEMENT MARKING DETAILS

SCALE: NONE — DRAWN BY C.A.D.D.

DATE: 1/26/2006 — CHECKED BY

TC12 SHEET 2 OF 2

REVISION DATE: 01/01/96

1/26/2006
w:\dist\std\tc12.dgn
VI-TC12
steedpd