STATE OF ILLINOIS
DEPARTMENT OF TRANSPORTATION

ROUTE NO.	SECTION	COUNTY	TOTAL SHEETS	SHEET NO.
F.A.P. 351	3277R	COOK	66	33
FED. ROAD DIST. NO. 7	ILLINOIS	FED. AID PROJECT-		

Contract No. 62206

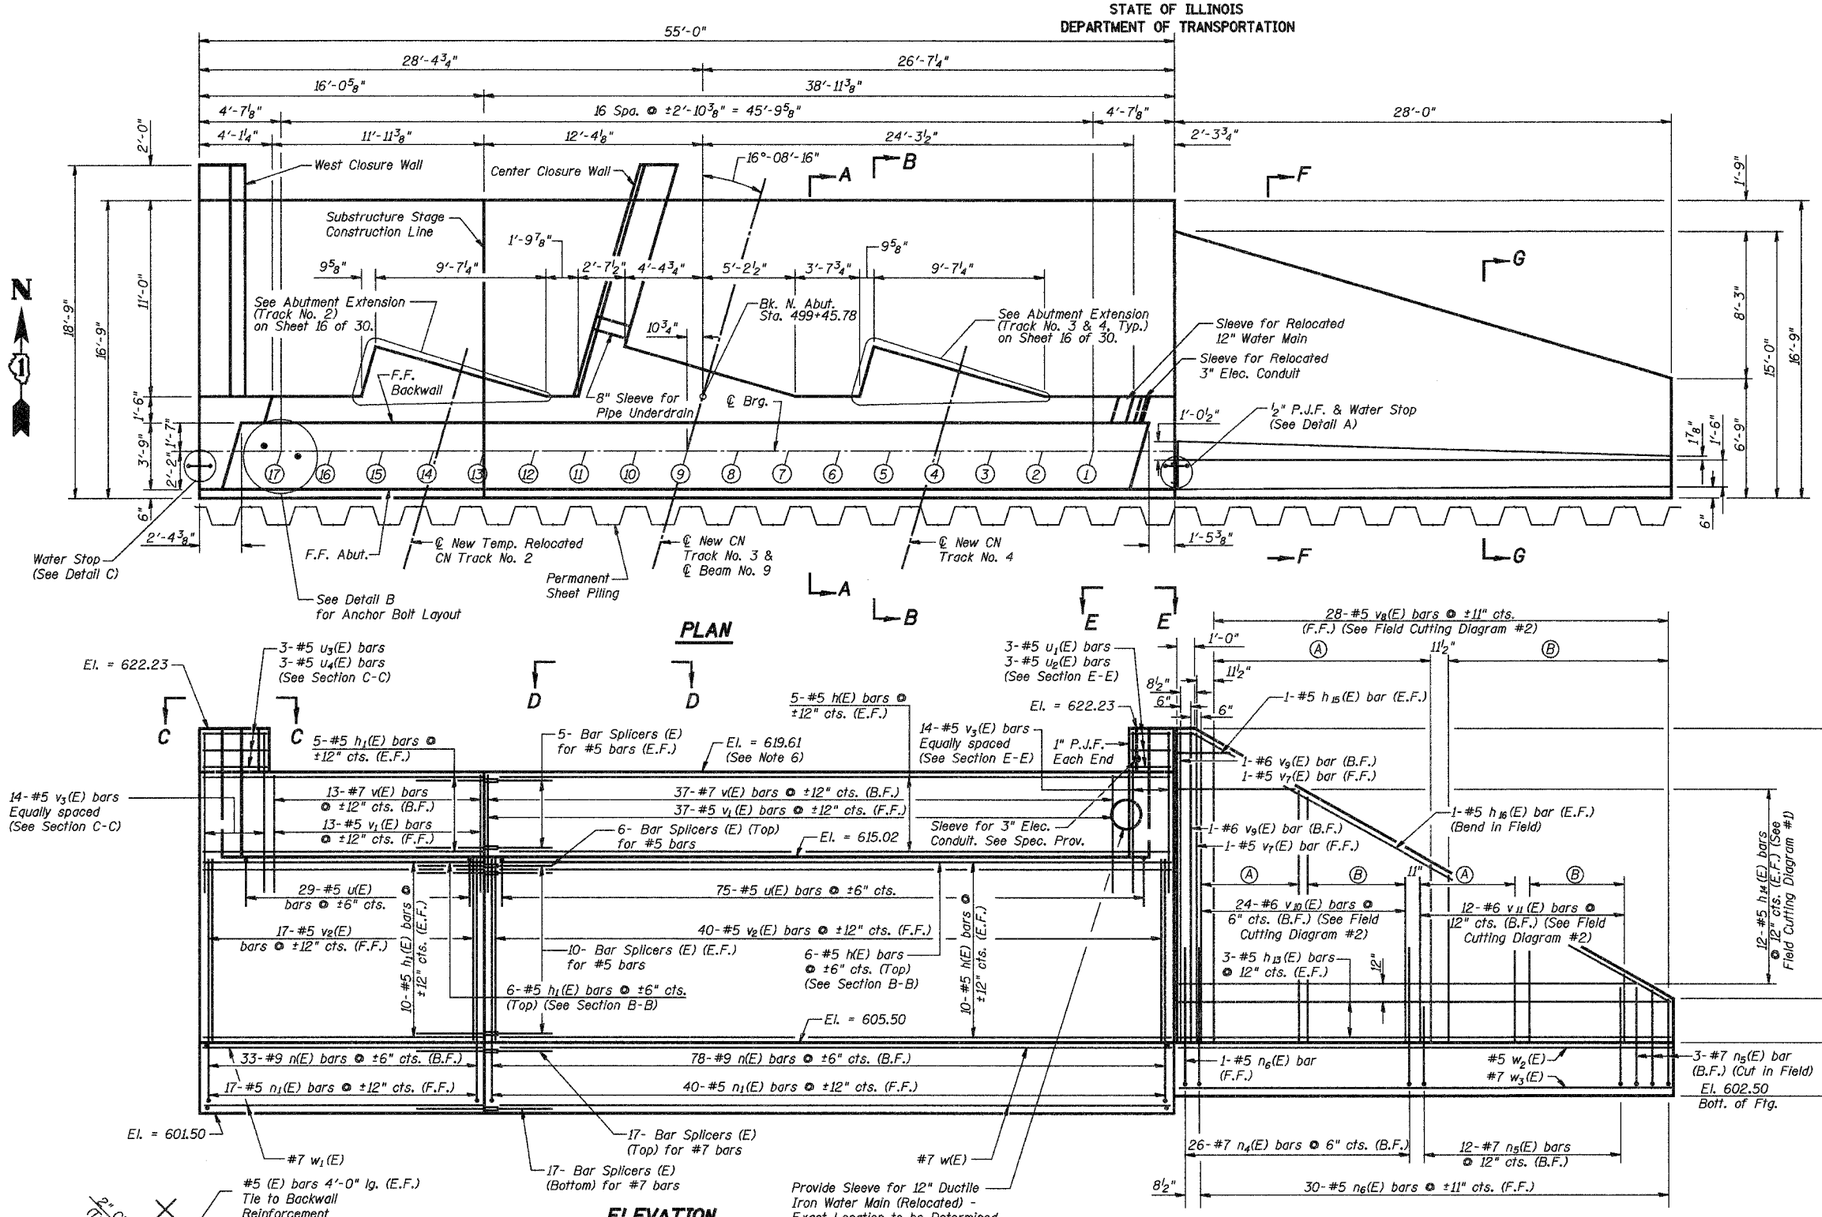

PLAN

ELEVATION

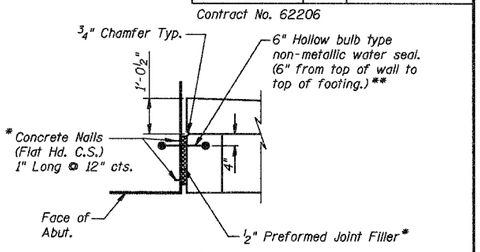

DETAIL A

*Cost included with Concrete Structures.

**Contractor to provide protective cover for Water Seal subject to the approval of the engineer.

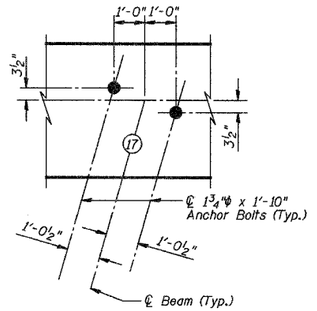

DETAIL B

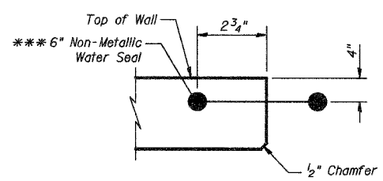

DETAIL C

***Contractor to provide protective cover for Water Seal subject to the approval of the engineer.

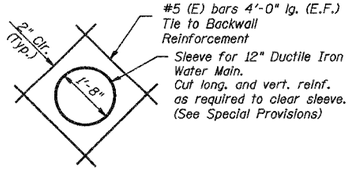

DETAIL D

Cost for Sleeve and Reinforcing to be included in "Water Main Relocation"

Notes:

1. For Sections A-A, B-B, F-F, G-G & Permanent Sheet Piling Details, See Sht. 16 of 30.
2. For Sections C-C, D-D, E-E & Closure wall Details, See Sht. 17 of 30.
3. For Notes, Bill of Materials and additional details, See Sht. 19 of 30.
4. For Bar Splicer details see sheet 27 of 30.
5. For Field Cutting Diagram #1 and #2, See Sht. 19 of 30.
6. Elevation given at the Back of Abutment.
7. Reinforcement bars designated (E) shall be epoxy coated.
8. Space Reinforcement in Seat to miss Anchor Bolts.

LEGEND

F.F. - Front Face
B.F. - Back Face
E.F. - Each Face

NORTH ABUTMENT

Date 3/27/06	Designed TDN	CN RAILROAD BRIDGE OVER U.S. 6 (159TH STREET) F.A.P. RTE. 351 SECTION 3277R COOK COUNTY STATION 92+24.25 STRUCTURE NO. 016-2754	Sheet No. 15 of 30
Revisions	Drawn BKN		
	Checked DCS		
	Approved KWB		
Prepared By:	3040 N. University Ave., Suite 1 Decatur, IL.		URS Job No. 36430825