F.A.I.	SECTION	COUNTY	TOTAL SHEETS	SHEET NO.
94/90	2003-0291	COOK	344	290
STA.		TO STA.		
FED. ROAD DIST. NO.	ILLINOIS	FED. AID PROJECT		

62581

ROUTE NO	SECTION	COUNTY	TOTAL SHEETS	SHEET NO.
FAI 94	S-2424.3-4H	COOK	184	50
FED ROAD DIV NO 4	ILLINOIS	PROJECT	I-94-1(83)62	

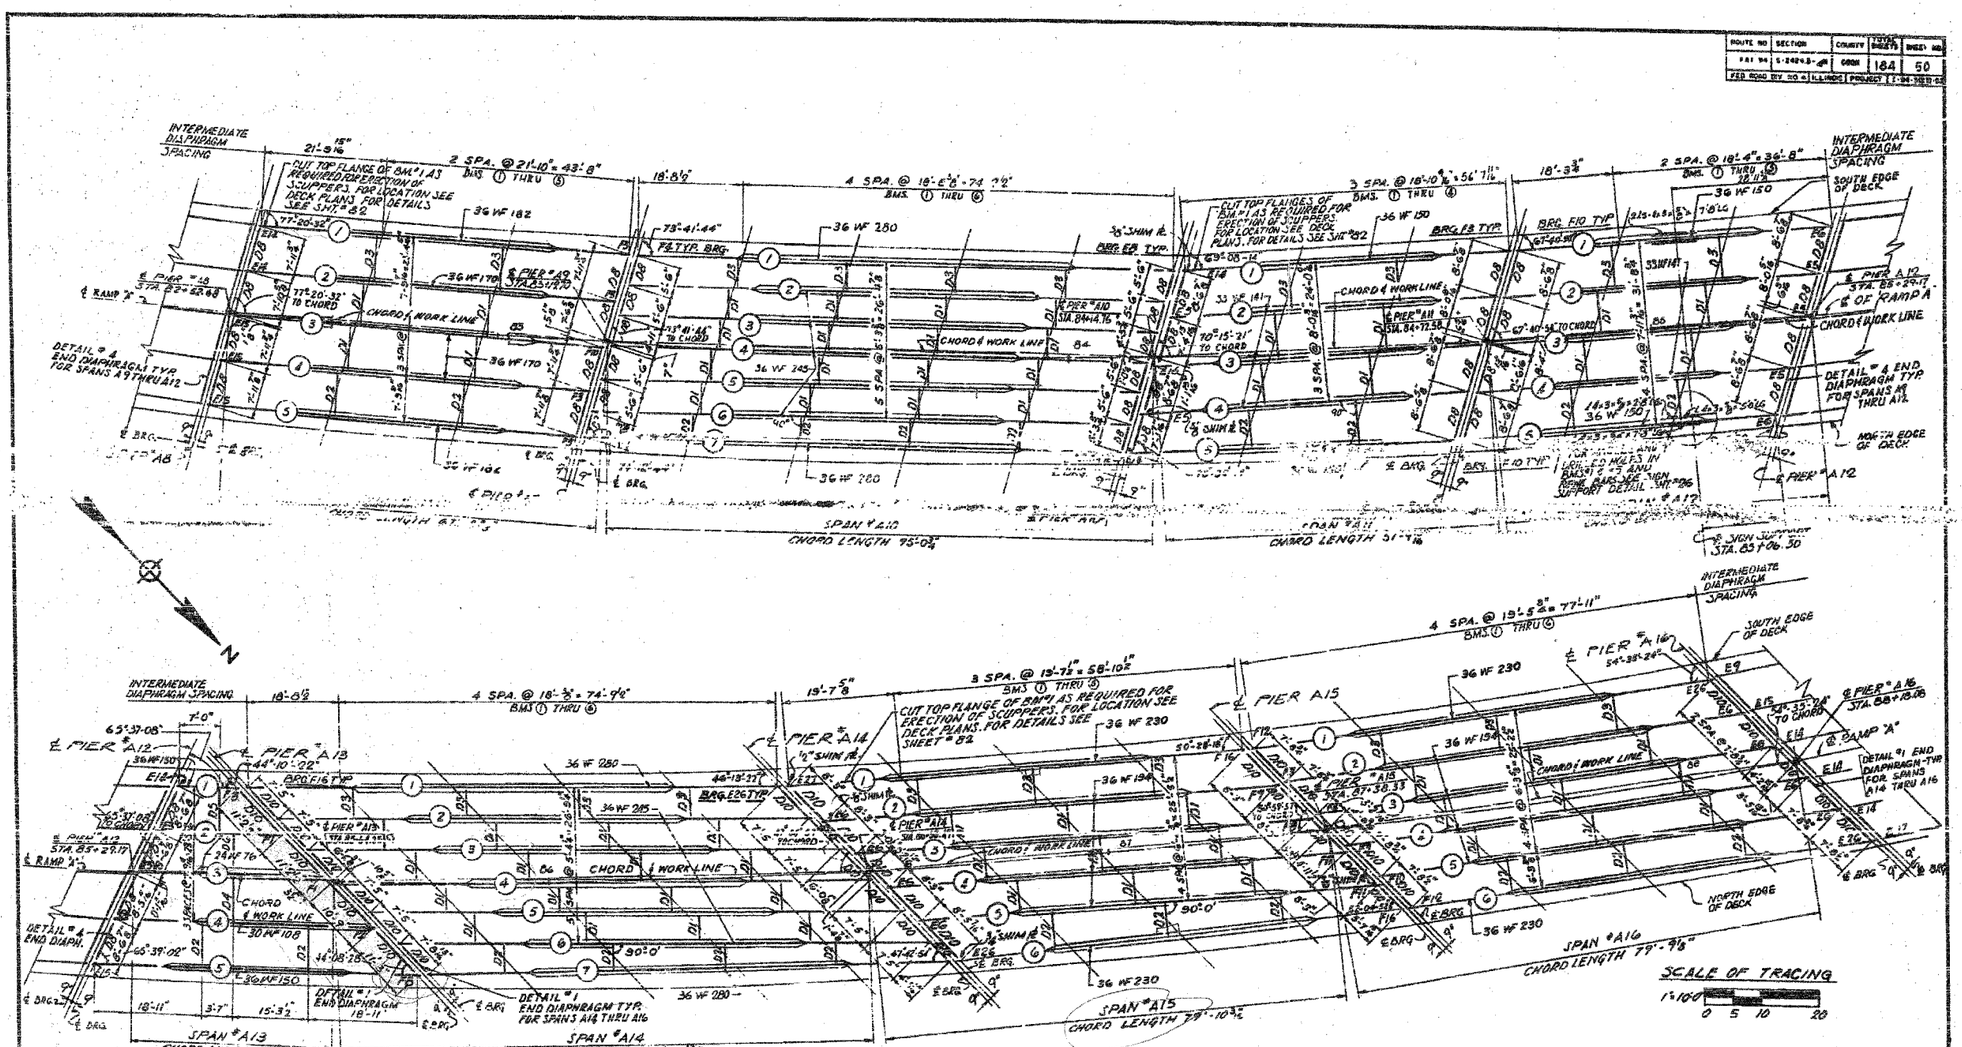

BILL OF MATERIAL

DESCRIPTION	UNIT	QUANTITY							
		SPAN A9	SPAN A10	SPAN A11	SPAN A12	SPAN A13	SPAN A14	SPAN A15	SPAN A16
STRUCTURAL STEEL	LBS.	75,090	211,030	56,260	62,430	27,660	218,830	128,490	129,300

FRAMING PLAN RAMP "A" SPANS A9 TO A16

SCALE: 1"=10'

ALFRED BENESCH & ASSOCIATES CONSULTING ENGINEERS
10 SOUTH WABASH AVENUE CHICAGO, ILLINOIS

CITY OF CHICAGO
DEPARTMENT OF PUBLIC WORKS
BUREAU OF ENGINEERING

SOUTH ROUTE SUPERHIGHWAY
ELEVATED HIGHWAY
28TH PLACE TO STEWART AVE.
SECTION S-2424.3-4H
FRAMING PLAN
SPANS A9 TO A16

SHEET NO. 50 OF 184 SHEETS DATE: MARCH, 1961

FOR INFORMATION ONLY

REVISIONS	
NAME	DATE

ILLINOIS DEPARTMENT OF TRANSPORTATION
F.A.I. 94/90 (DAN RYAN EXPRESSWAY)
SB DAN RYAN ELEVATED BRIDGE
REPAIR FROM 15TH TO 28TH STREETS
EXISTING PLAN INFORMATION
SN 016-1117 & 016-1067

SCALE: NTS DRAWN BY: MTR
DATE: 5/25/2006 CHECKED BY: BLU

BOWMAN, BARRETT & ASSOCIATES INC.
CONSULTING ENGINEERS
Chicago, Illinois
312.228.0100
www.bbandainc.com

n:\660cad\ABRIDGE\DISHEETS\660_21_EP_DRW.DGN
5/25/2006 3:58:18 PM