CONTRACT NO. 62712

F.A.U RTE.	SECTION	COUNTY	TOTAL SHEETS	SHEET NO.
3578	1327B	COOK	108	28
STA. 1514+00		TO STA. 1528+17.76		
FED. ROAD DIST. NO.	ILLINOIS	FED. AID PROJECT		

LEGEND

- R, BR & SS BORINGS BY GEO SERVICES
- RB & ST BORINGS BY IDOT

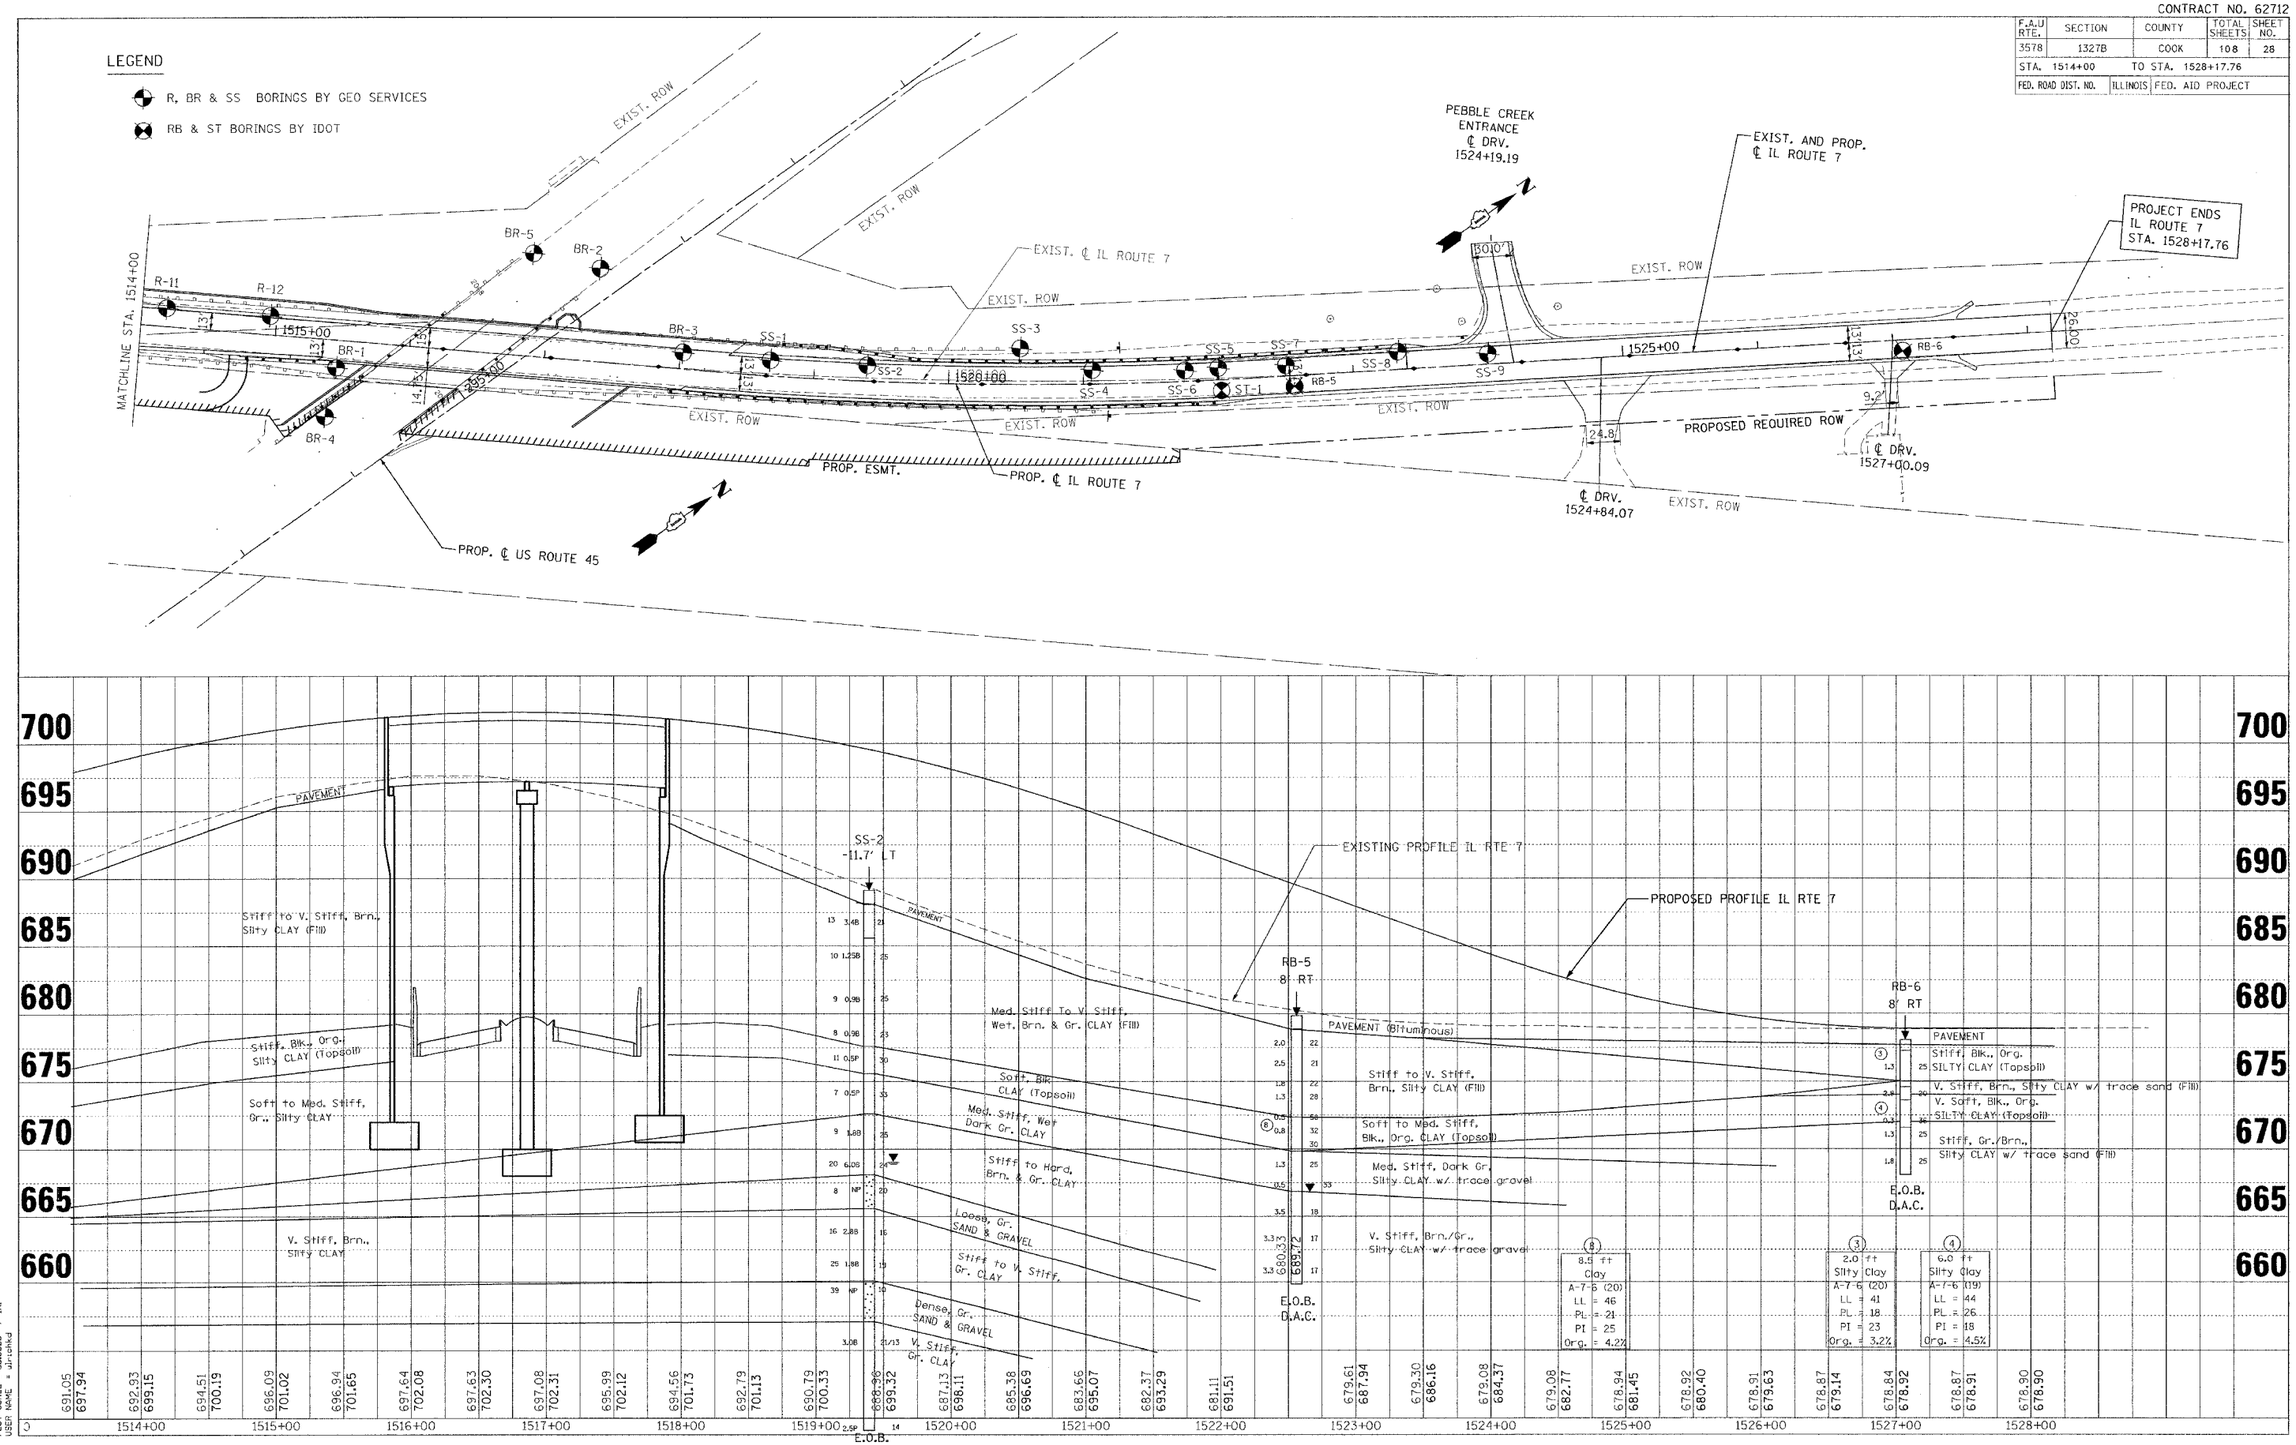

PLOT DATE = 12/12/2005
FILE NAME = c:\projects\dll124\sheets.dgn
PLOT SCALE = 50.0000 ' / IN.
USER NAME = jrdehd