*REF-top7th
*REF-pf7th

F.A. RTE.	SECTION	COUNTY	TOTAL SHEETS	SHEET NO.
*	2004-025 RS	LAKE	116	24
STA. 23+61.92	TO STA. 37+00			
FED. ROAD DIST. NO.	ILLINOIS	FED. AID PROJECT		

* PARK ROADS CONTRACT NO. 62745
IDNR FILE NO. 2-03-025

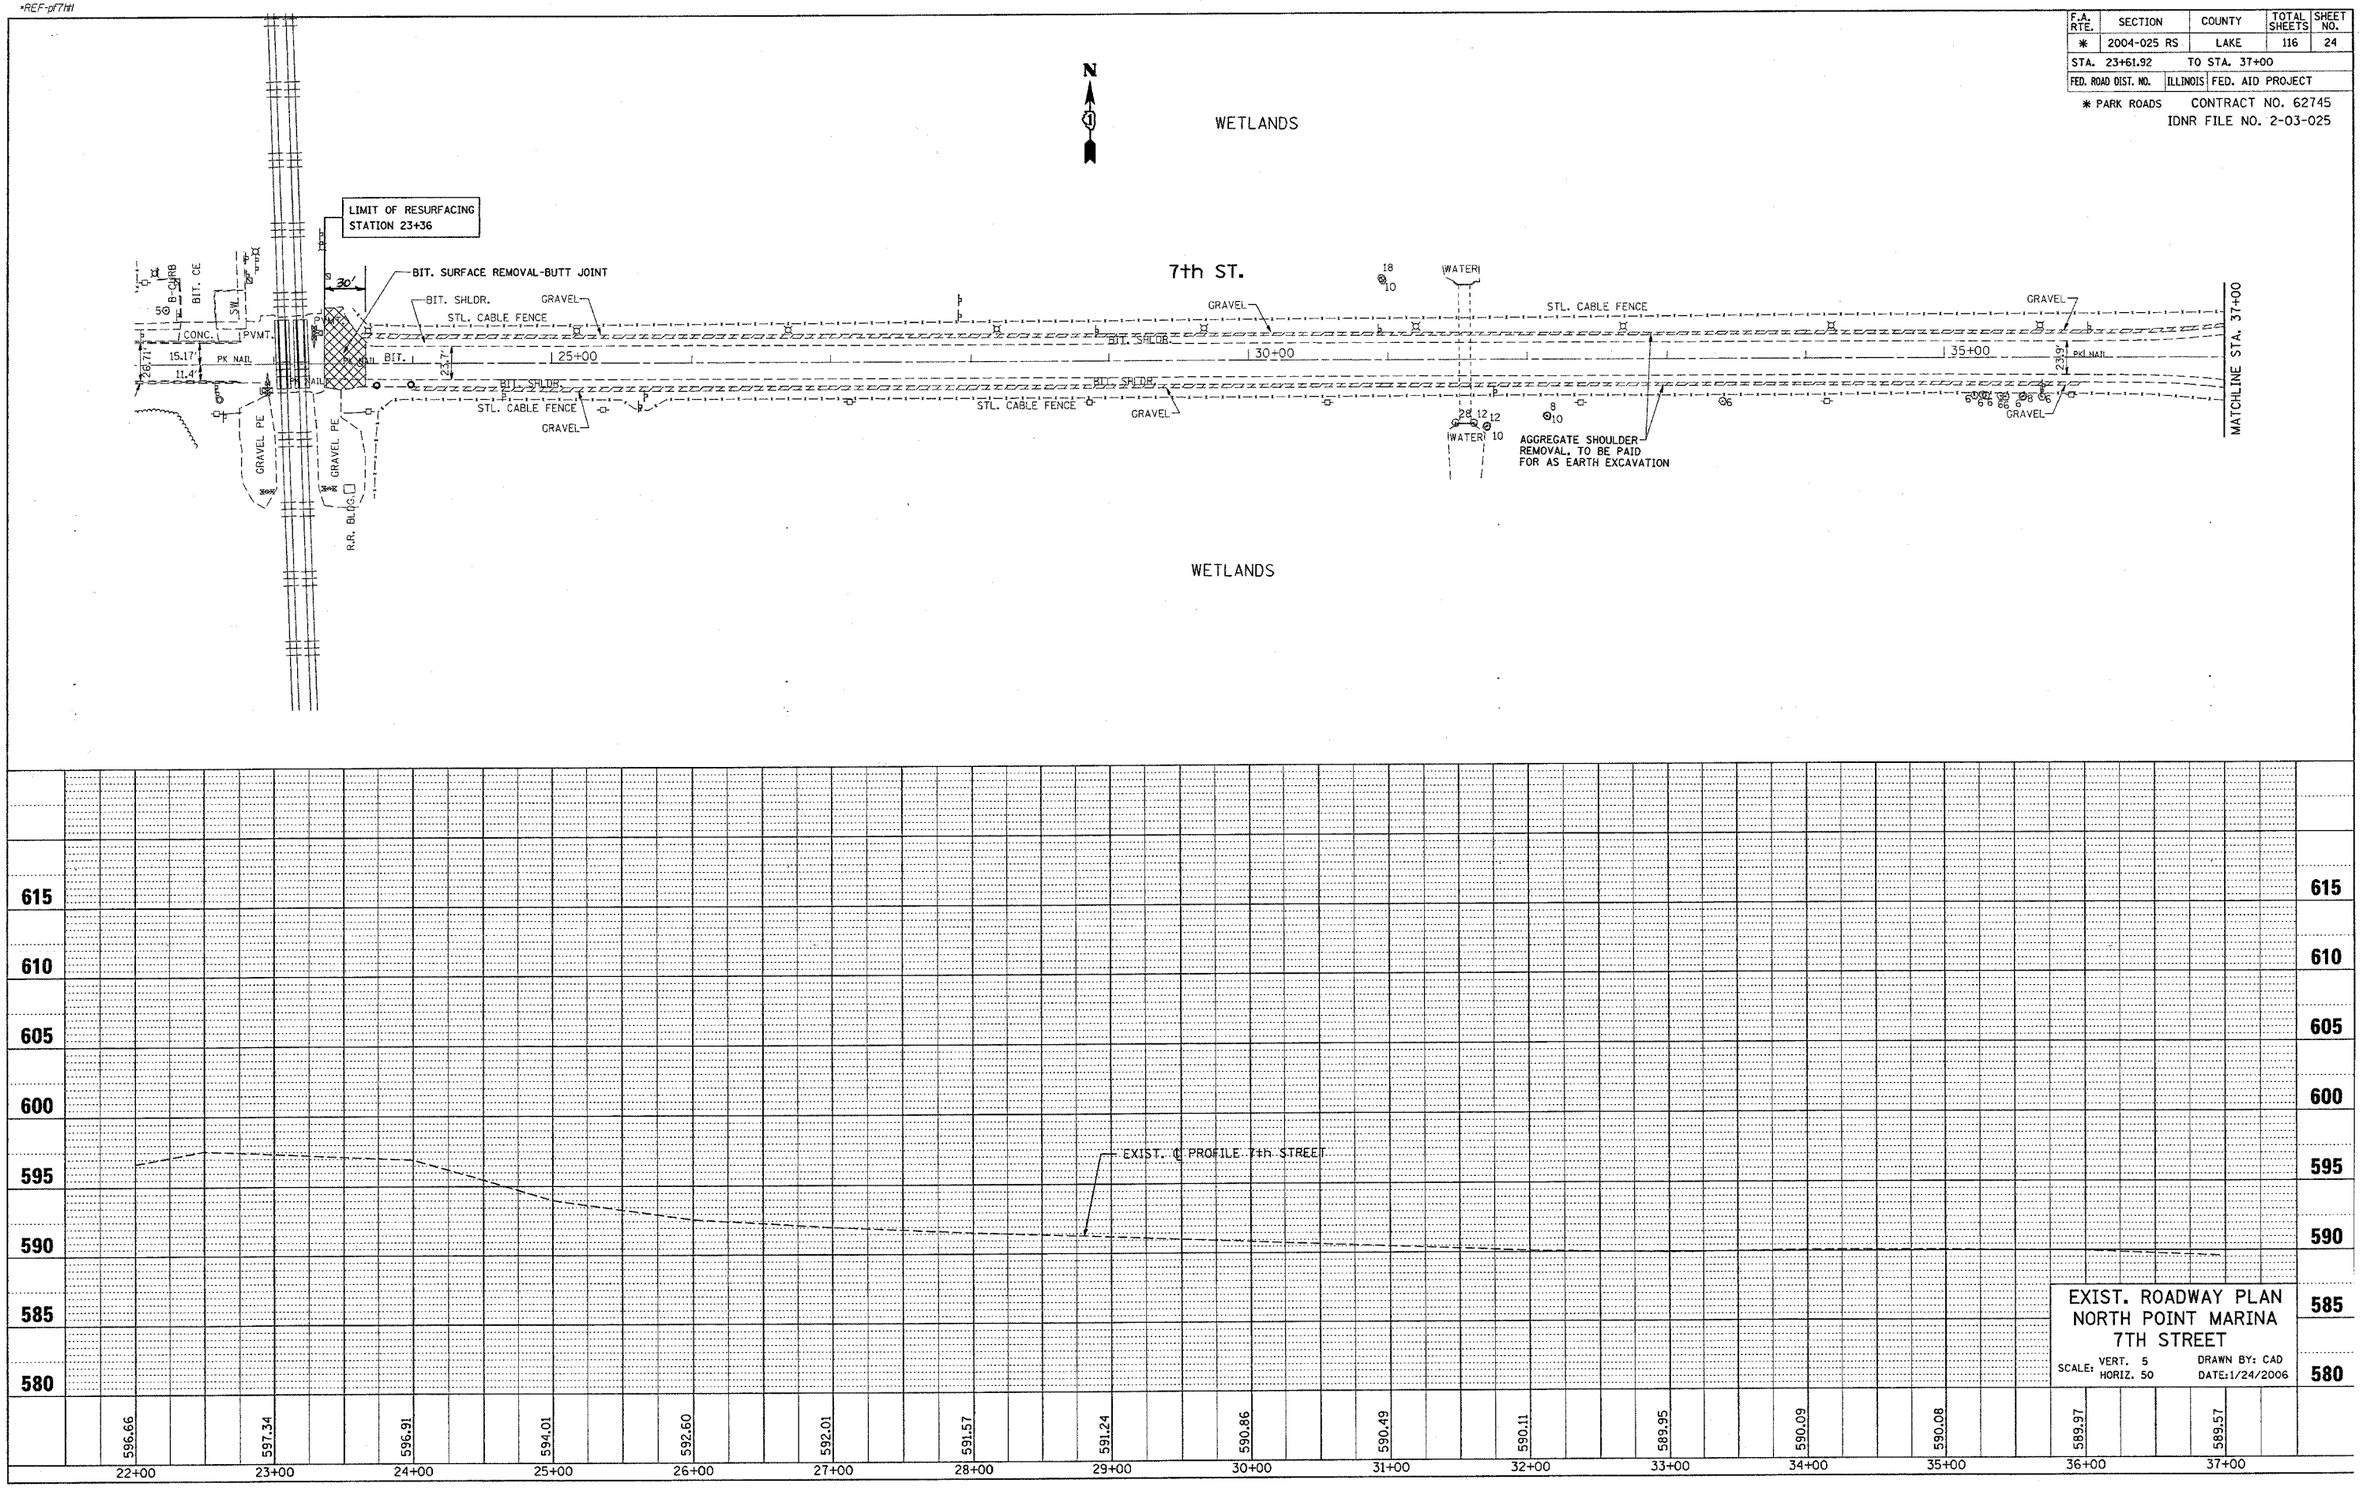

EXIST. ROADWAY PLAN
NORTH POINT MARINA
7TH STREET

SCALE: VERT. 5 HORIZ. 50
DRAWN BY: CAD
DATE: 1/24/2006

PLAN
NOTE BOOK NO.
SURVEYED
PLOTTED
ALIGNMENT CHECKED
RT. OF WAY CHECKED
CADD FILE NAME
BY
DATE

PROFILE
NOTE BOOK NO.
SURVEYED
PLOTTED
GRADES CHECKED
B.M. NOTED
STRUCTURE NOTATNS CHKD
BY
DATE

1/24/2006
c:\projects\pl34402\sh_erdwy.dgn
drfyakosgn