*REF-topInch
*REF-pfInch

| F.A. RTE. | SECTION | COUNTY | TOTAL SHEETS | SHEET NO. |
|---|---|---|---|---|
| ✱ | 2004-025 RS | LAKE | 116 | 32 |
| STA. | TO STA. | | | |
| FED. ROAD DIST. NO. | ILLINOIS | FED. AID PROJECT | | |

✱ PARK ROADS CONTRACT NO. 62745
IDNR FILE NO. 2-03-025

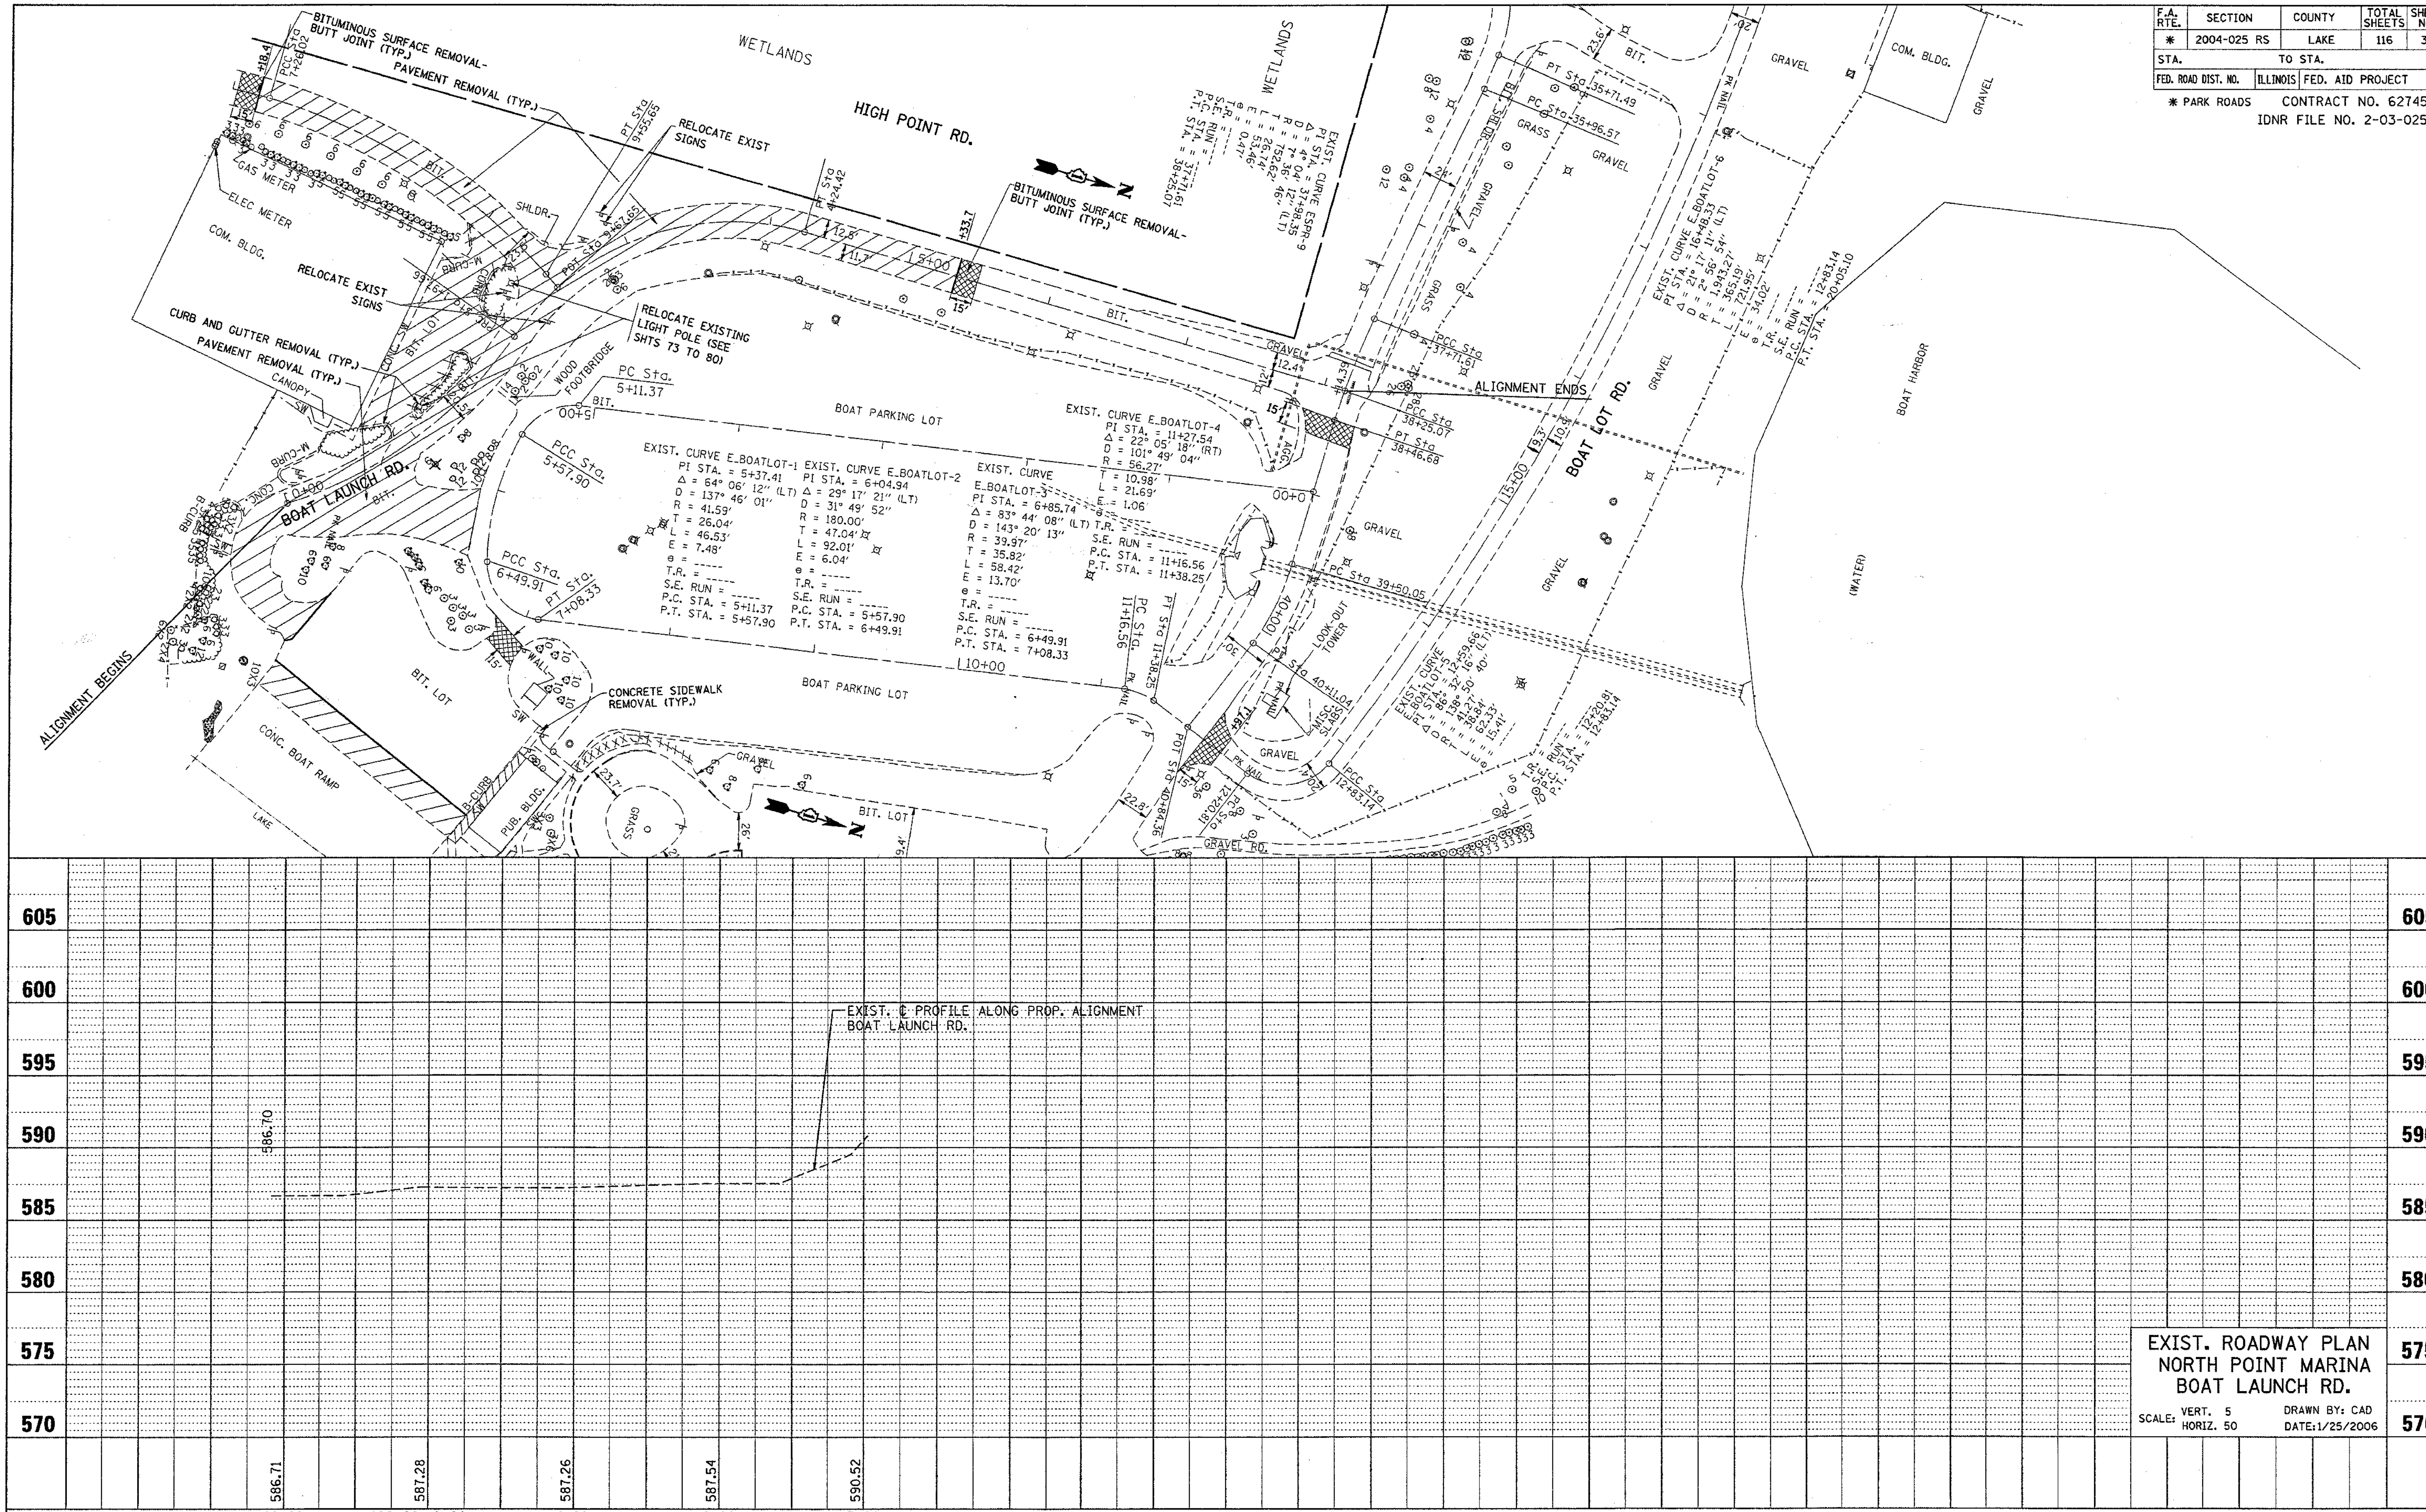


EXIST. ROADWAY PLAN
NORTH POINT MARINA
BOAT LAUNCH RD.

SCALE: VERT. 5 HORIZ. 50 DRAWN BY: CAD DATE: 1/25/2006

1/25/2006
c:\projects\pl34402\sh_erdwy.dgn
dr.lvakosgn