*REF-top7th2
*REF-pf7th2

* PARK ROADS

F.A. RTE.	SECTION	COUNTY	TOTAL SHEETS	SHEET NO.
*	2004-025 RS	LAKE	116	35
STA. 37+00	TO STA. 50+20			
FED. ROAD DIST. NO.	ILLINOIS	FED. AID PROJECT		

CONTRACT NO. 62745
IDNR FILE NO. 02-03-025

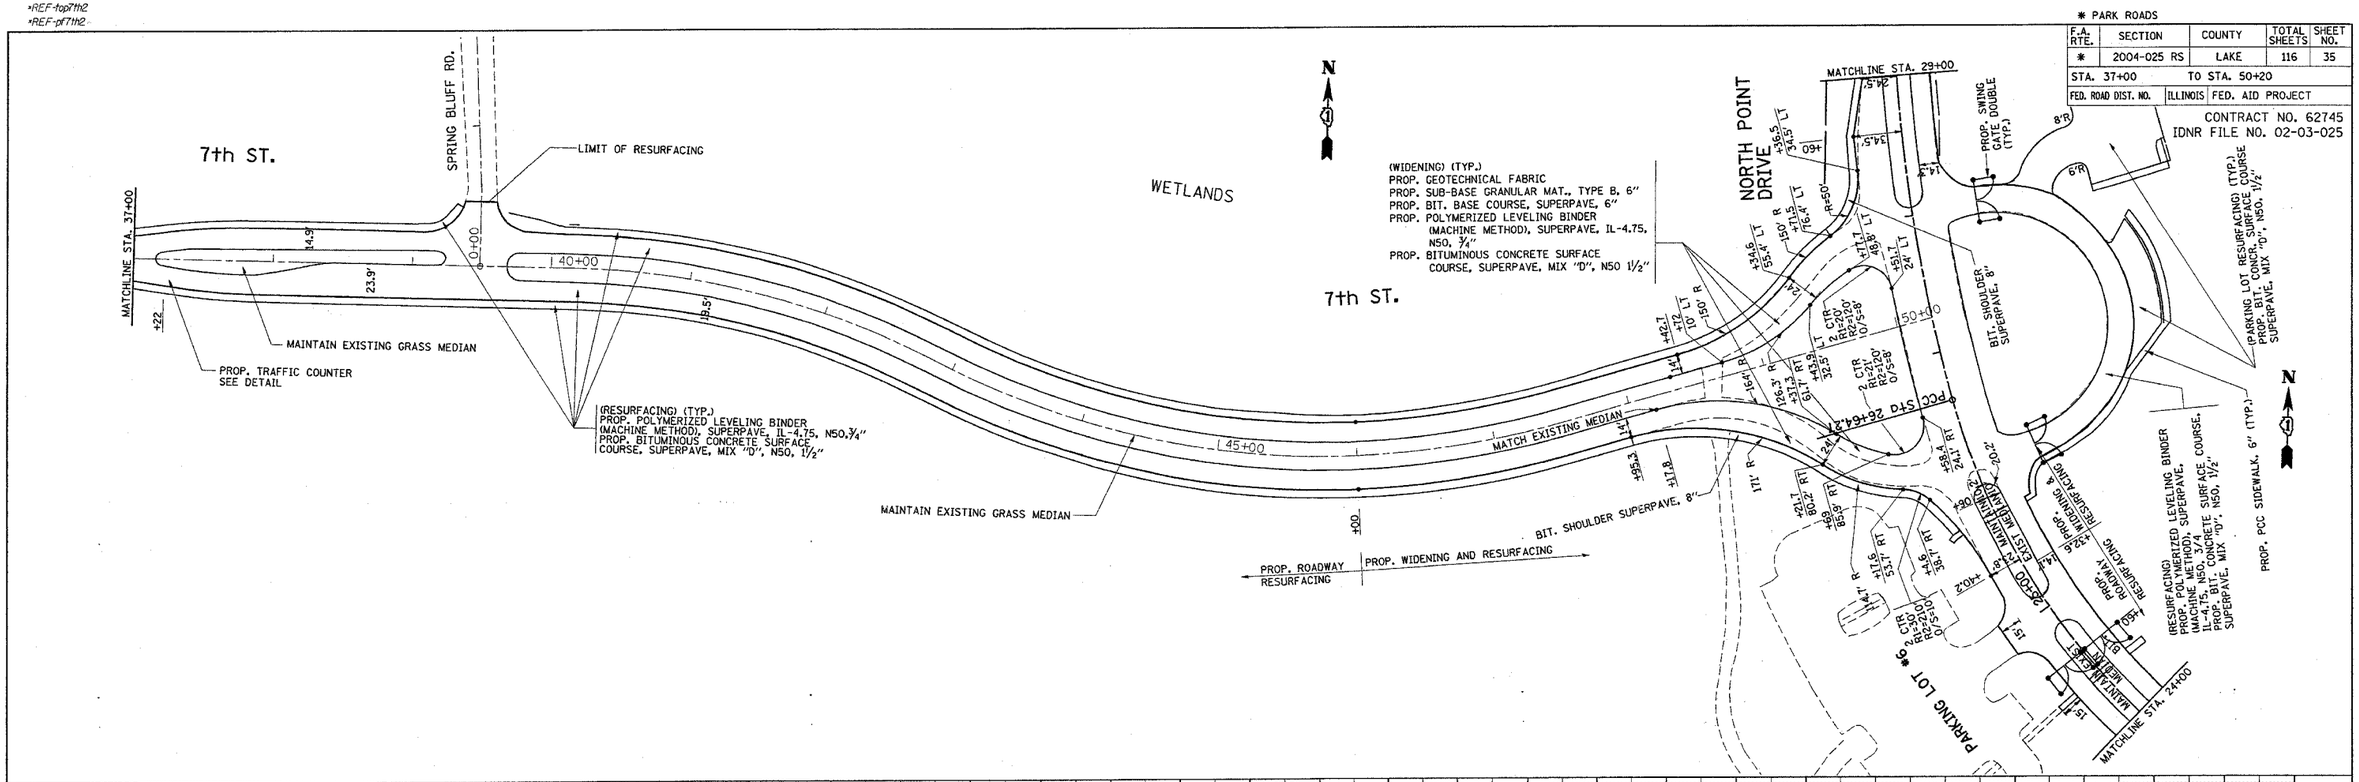

NORTH POINT MARINA
7TH STREET
PROP. ROADWAY PLAN AND PROFILE
SCALE: VERT. 5 HORIZ. 50
DRAWN BY: CAD
DATE: 1/25/2006

1/25/2006
c:\projects\pl34402\sh_prdwy.dgn
dclyakosgn