*REF-topnpt4
*REF-plnpt4

F.A. RTE.	SECTION	COUNTY	TOTAL SHEETS	SHEET NO.
*	2004-025 RS	LAKE	116	39
STA. 39+00	TO STA. 50+00			
FED. ROAD DIST. NO.	ILLINOIS	FED. AID PROJECT		

* PARK ROADS

CONTRACT NO. 62745
IDNR FILE NO. 02-03-025

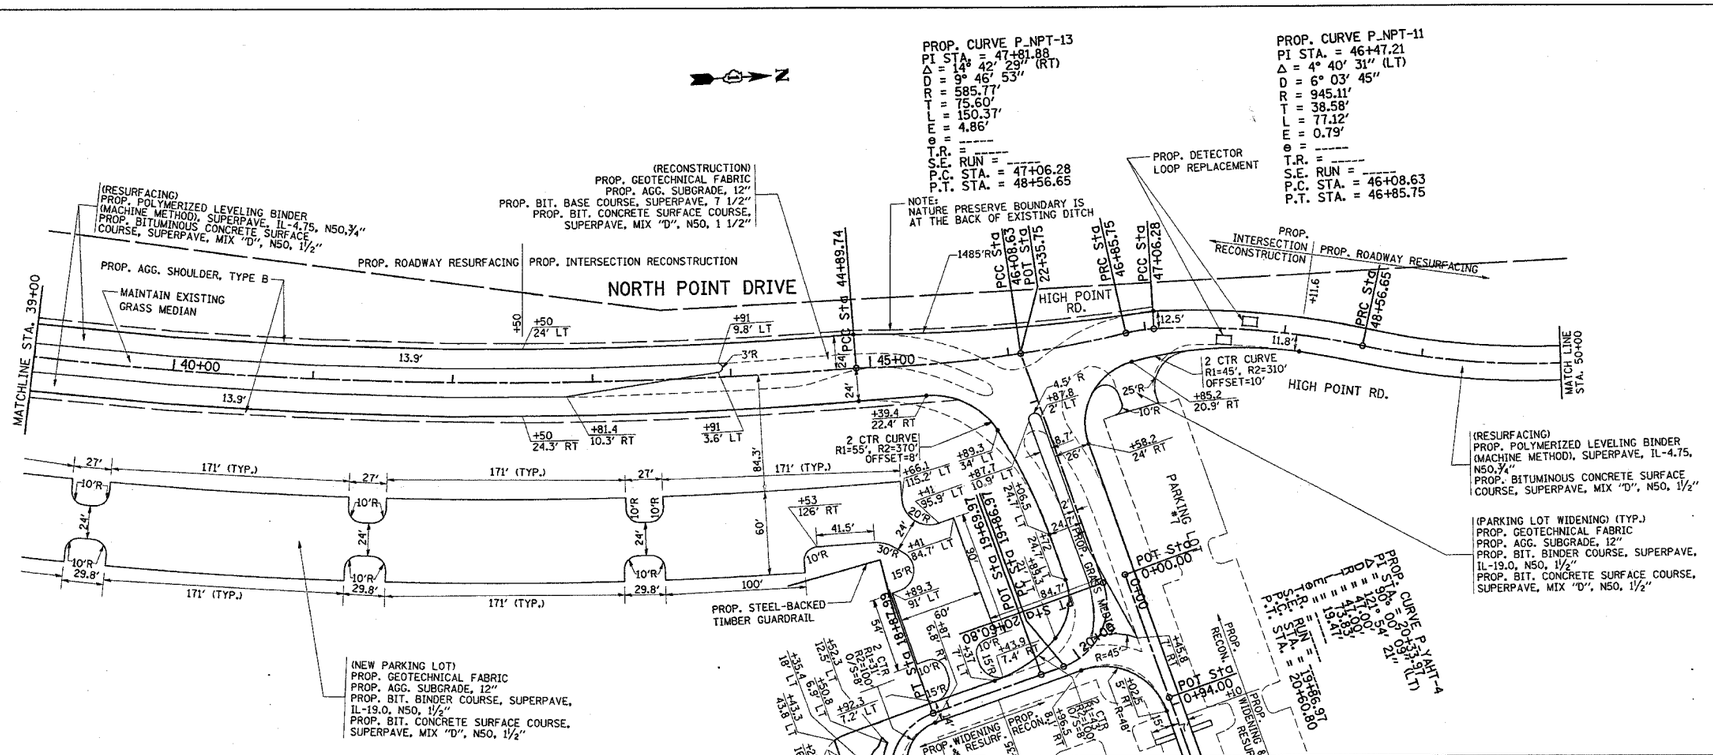

NORTH POINT MARINA
NORTH POINT DR.
PROP. ROADWAY PLAN AND PROFILE

SCALE: VERT. 5 HORIZ. 50
DRAWN BY: CAD
DATE: 1/24/2006

1/24/2006
c:\projects\pl34402\sh_prdwy.dgn
drivakosgn