*REF-tophlt.pt
*REF-pt1hl.pt

| F.A. RTE. | SECTION | COUNTY | TOTAL SHEETS | SHEET NO. |
|---|---|---|---|---|
| * | 2004-025 RS | LAKE | 116 | 41 |
| STA. 50+00 | | TO STA. 59+00 | | |
| FED. ROAD DIST. NO. | ILLINOIS | FED. AID PROJECT | | |

* PARK ROADS
CONTRACT NO. 62745
IDNR FILE NO. 02-03-025

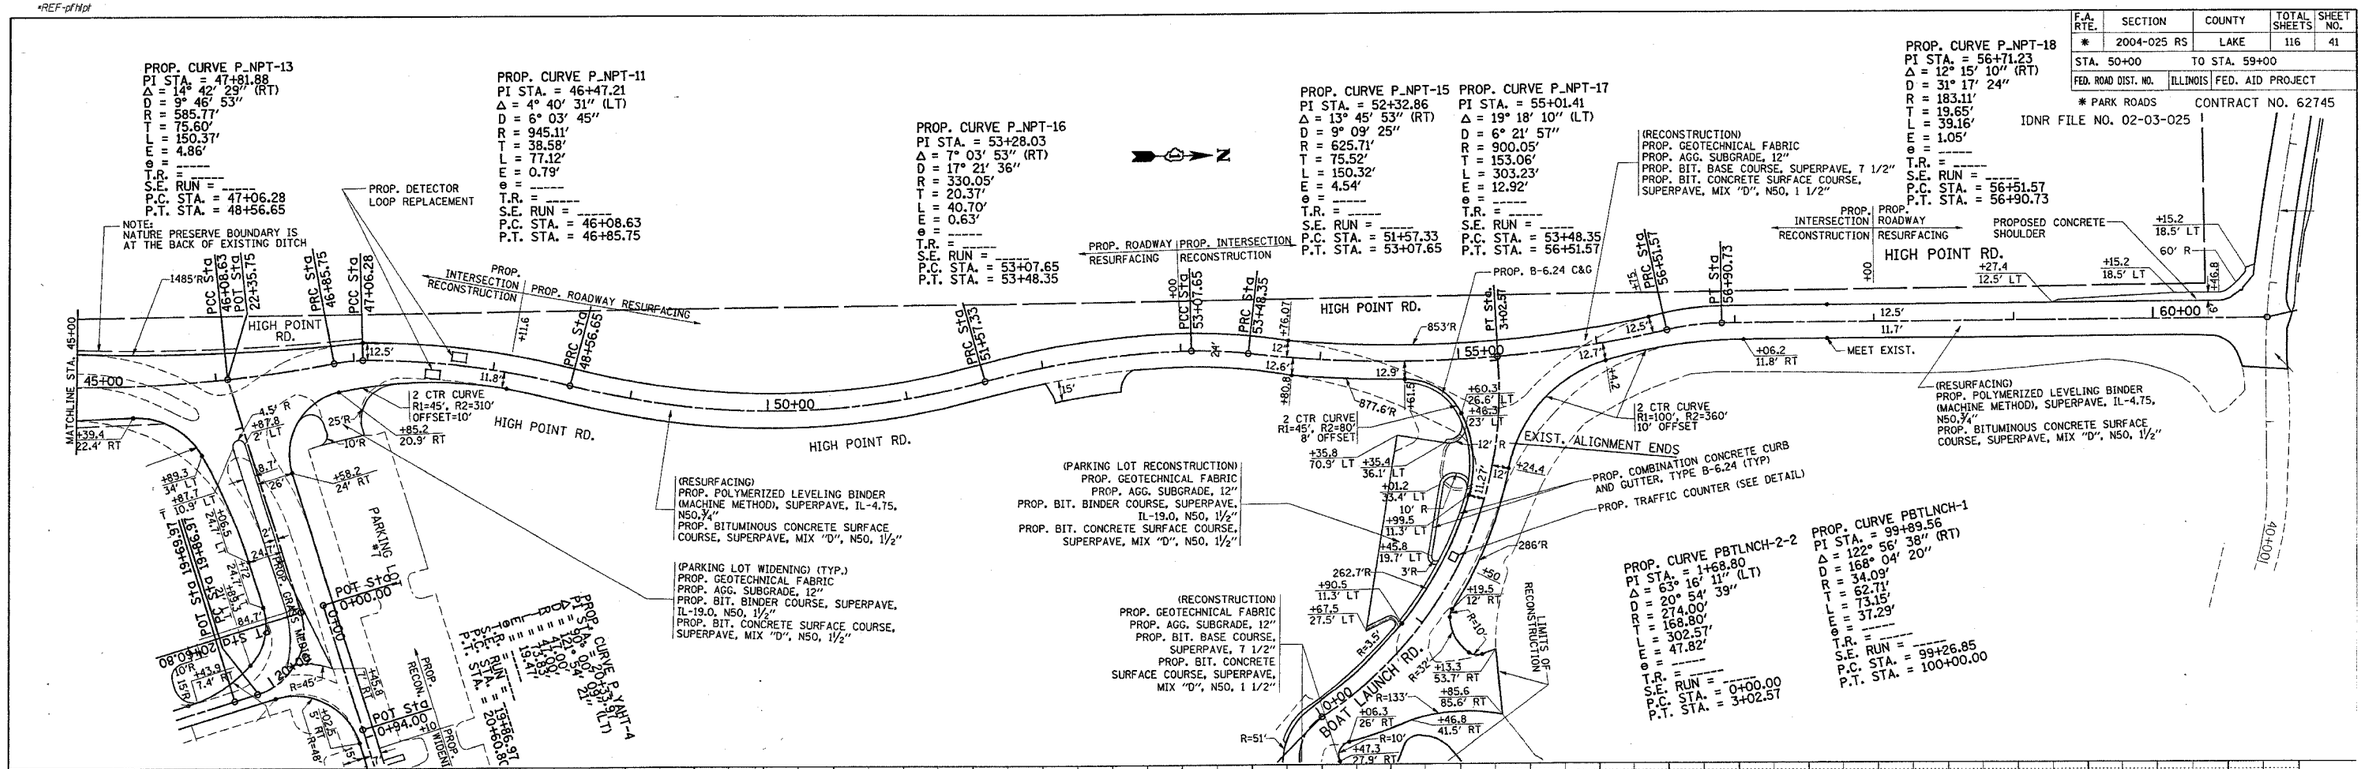


1/25/2006
c:\projects\pl34402\sh_prdwy.dgn
drlvakosgn