F.A. RTE.	SECTION	COUNTY	TOTAL SHEETS	SHEET NO.
*	2004-025-RS	LAKE	116	50
STA.	TO STA.			
FED. ROAD DIST. NO.	ILLINOIS	FED. AID PROJECT		

* PARK ROADS CONTRACT NO. 62745
IDNR FILE NO. 2-03-025

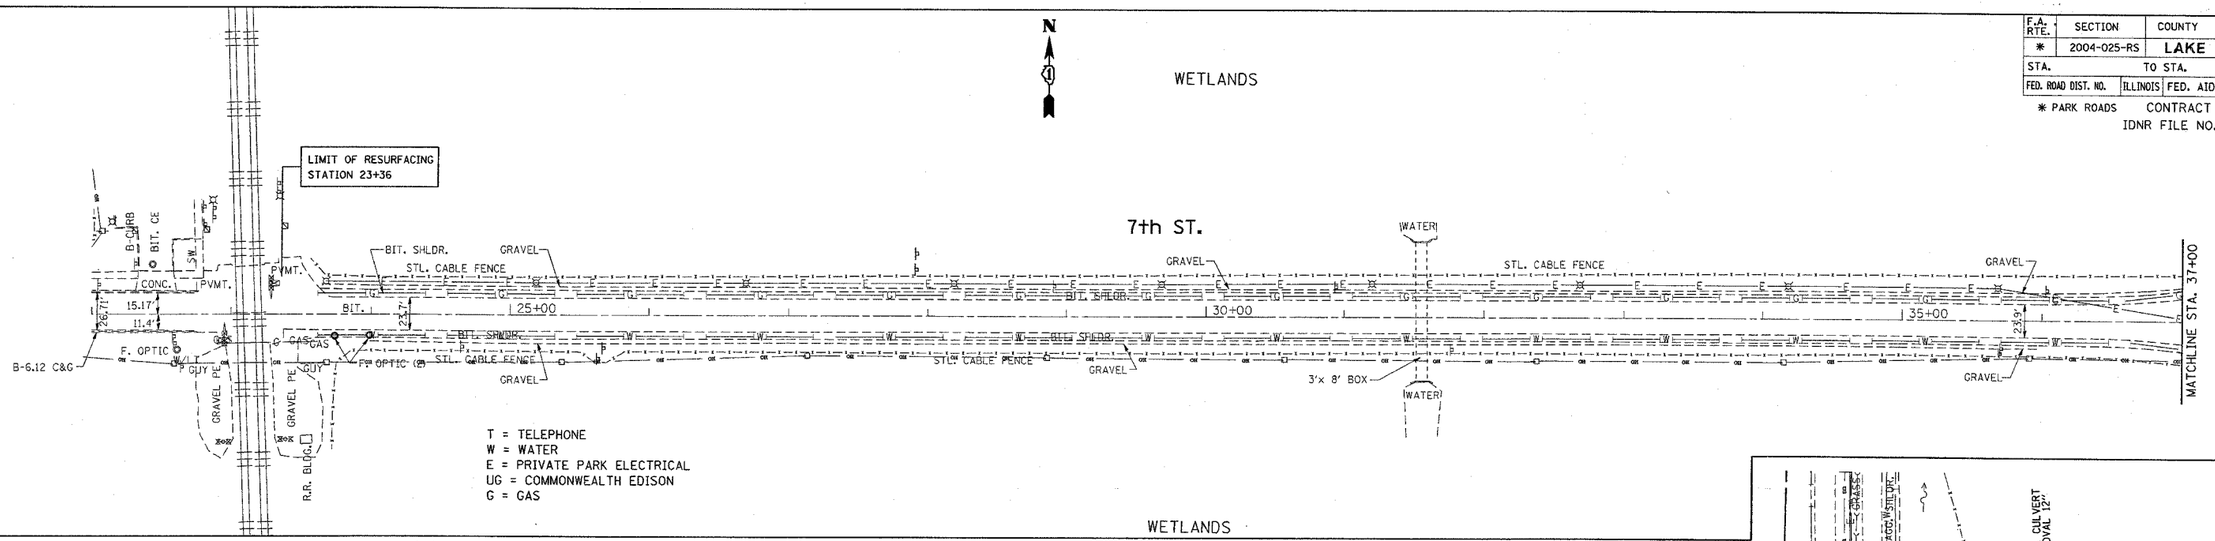

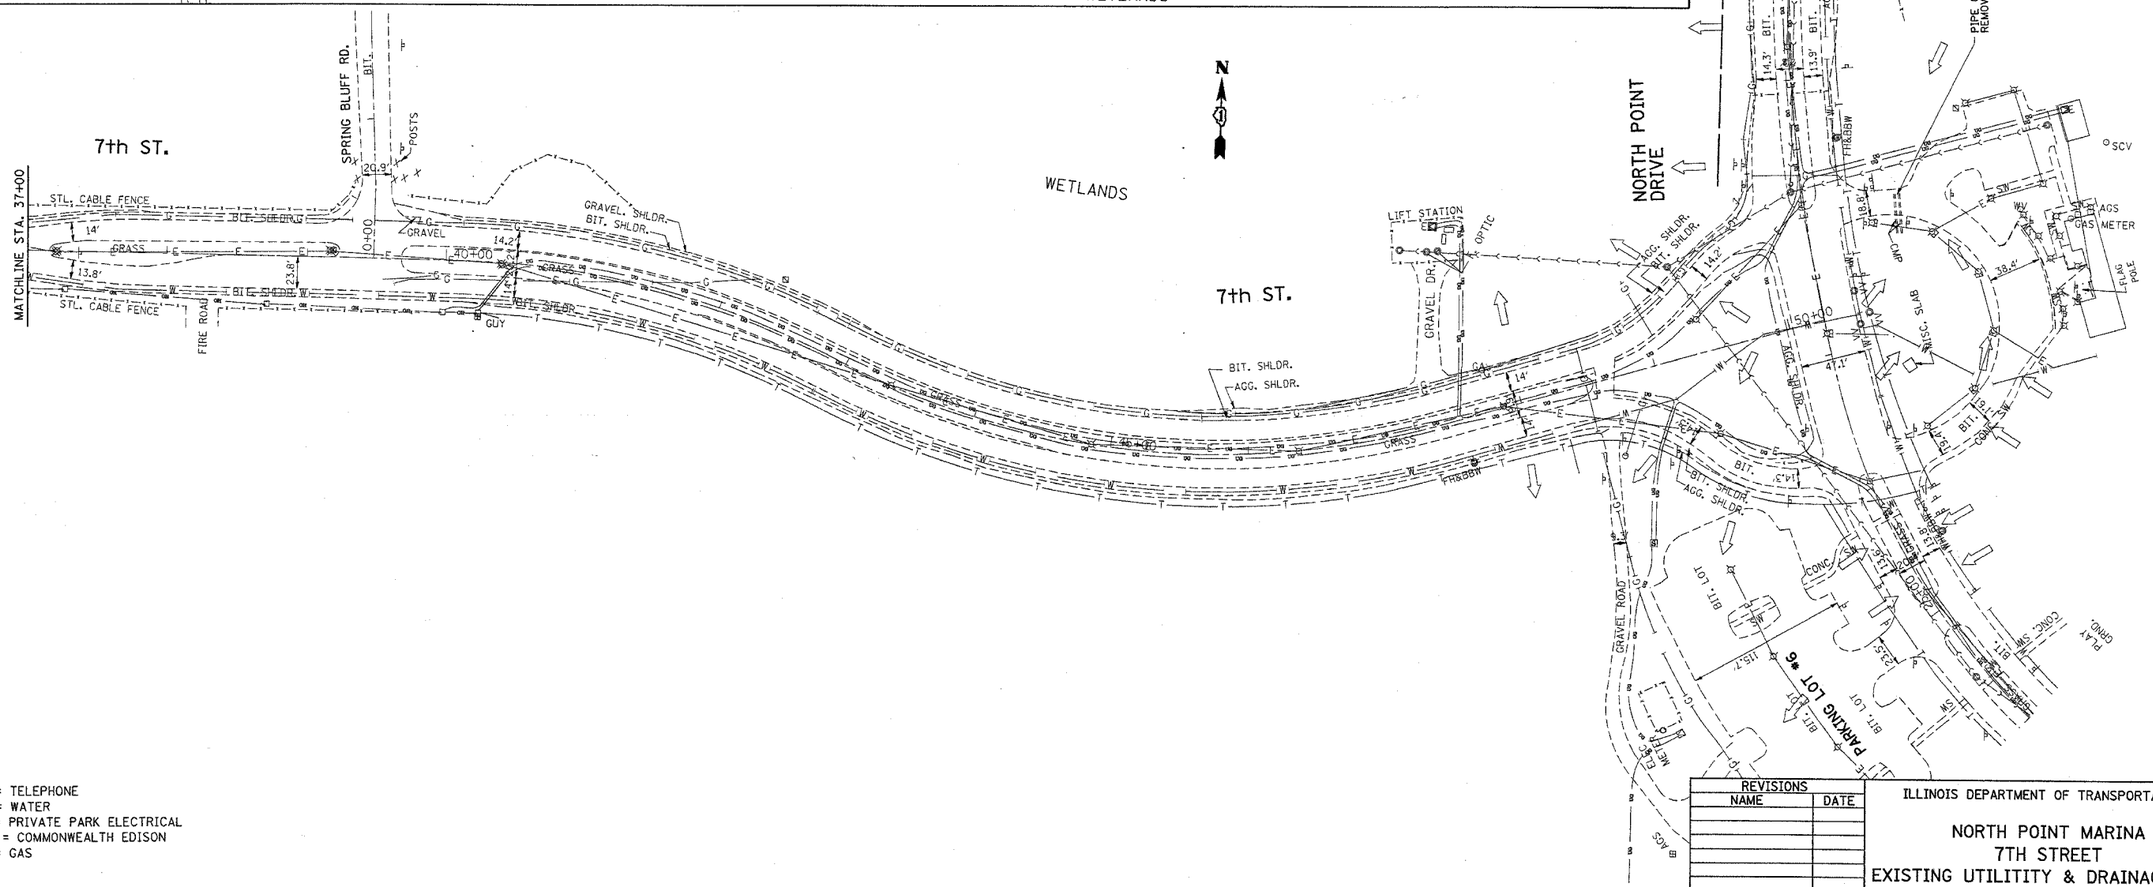

REVISIONS NAME	DATE

ILLINOIS DEPARTMENT OF TRANSPORTATION

NORTH POINT MARINA
7TH STREET
EXISTING UTILITITY & DRAINAGE PLAN

SCALE: VERT. 1"=50'
HORIZ.
DATE: 3/6/2006

DRAWN BY
CHECKED BY

PLOT DATE = 3/6/2006
FILE NAME = c:\projects\pl34482\sh_drain.dgn
PLOT SCALE = 50.000000 ' / IN.
USER NAME = ulrickd