IDNR FILE NO. 2-03-025

PARK ROADS — CONTRACT NO. 62745

F.A. RTE.	SECTION	COUNTY	TOTAL SHEETS	SHEET NO.
X	2004-025 RS	LAKE	116	102
STA. 1+00.00		TO STA. 12+00.00		
FED. ROAD DIST. NO.	ILLINOIS	FED. AID PROJECT		

FINAL SURVEY	SURVEYED	BY
NOTE BOOK	PLOTTED	DATE
NO.	TEMPLATE	
	AREAS	
	AREAS CHECKED	

ORIGINAL SURVEY	SURVEYED	BY
NOTE BOOK	PLOTTED	DATE
NO.	TEMPLATE	
	AREAS	
	AREAS CHECKED	
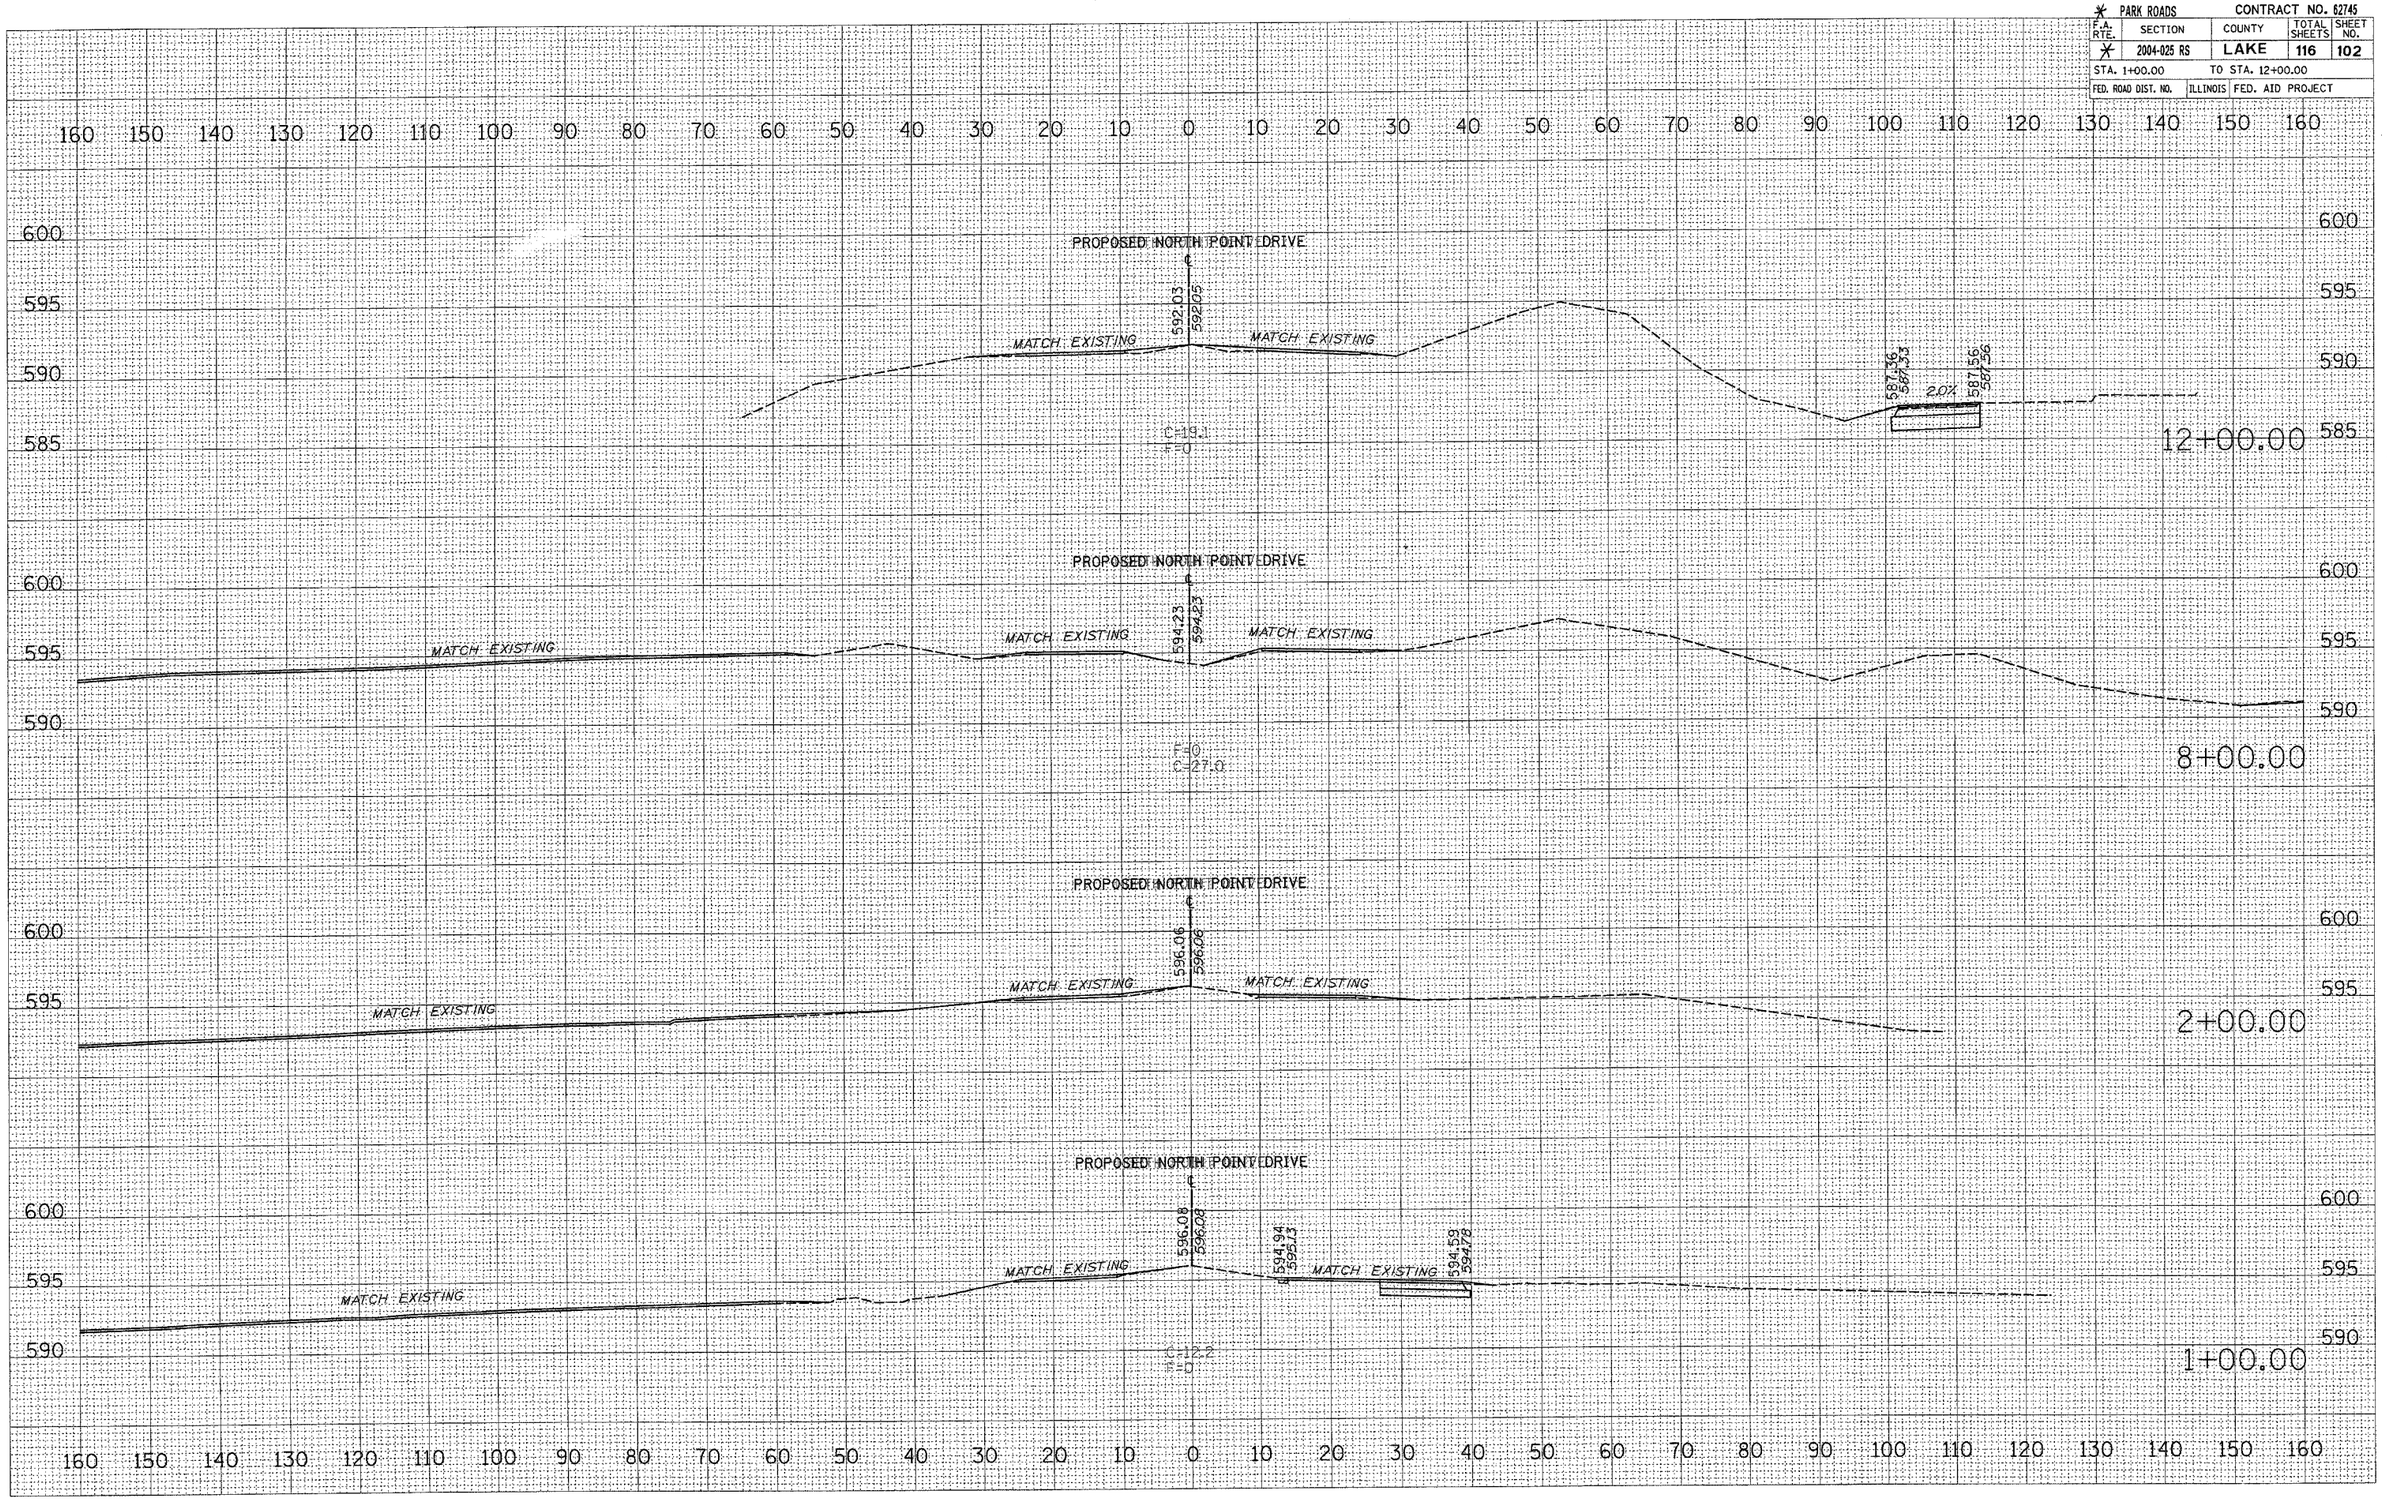
PLOT DATE = 12/13/2005
FILE NAME = c:\projects\pl34402\xs_pnorthpt.dgn
PLOT SCALE = 10.000 ' / IN.
USER NAME = thomased