CONTRACT NO. 64820

F.A.P. RTE.	SECTION	COUNTY	TOTAL SHEETS	SHEET NO.
742	40-M	WINNEBAGO	165	68
STA.	TO STA.			
FED. ROAD DIST. NO.	ILLINOIS	FED. AID PROJECT		

PAVEMENT ELEVATIONS

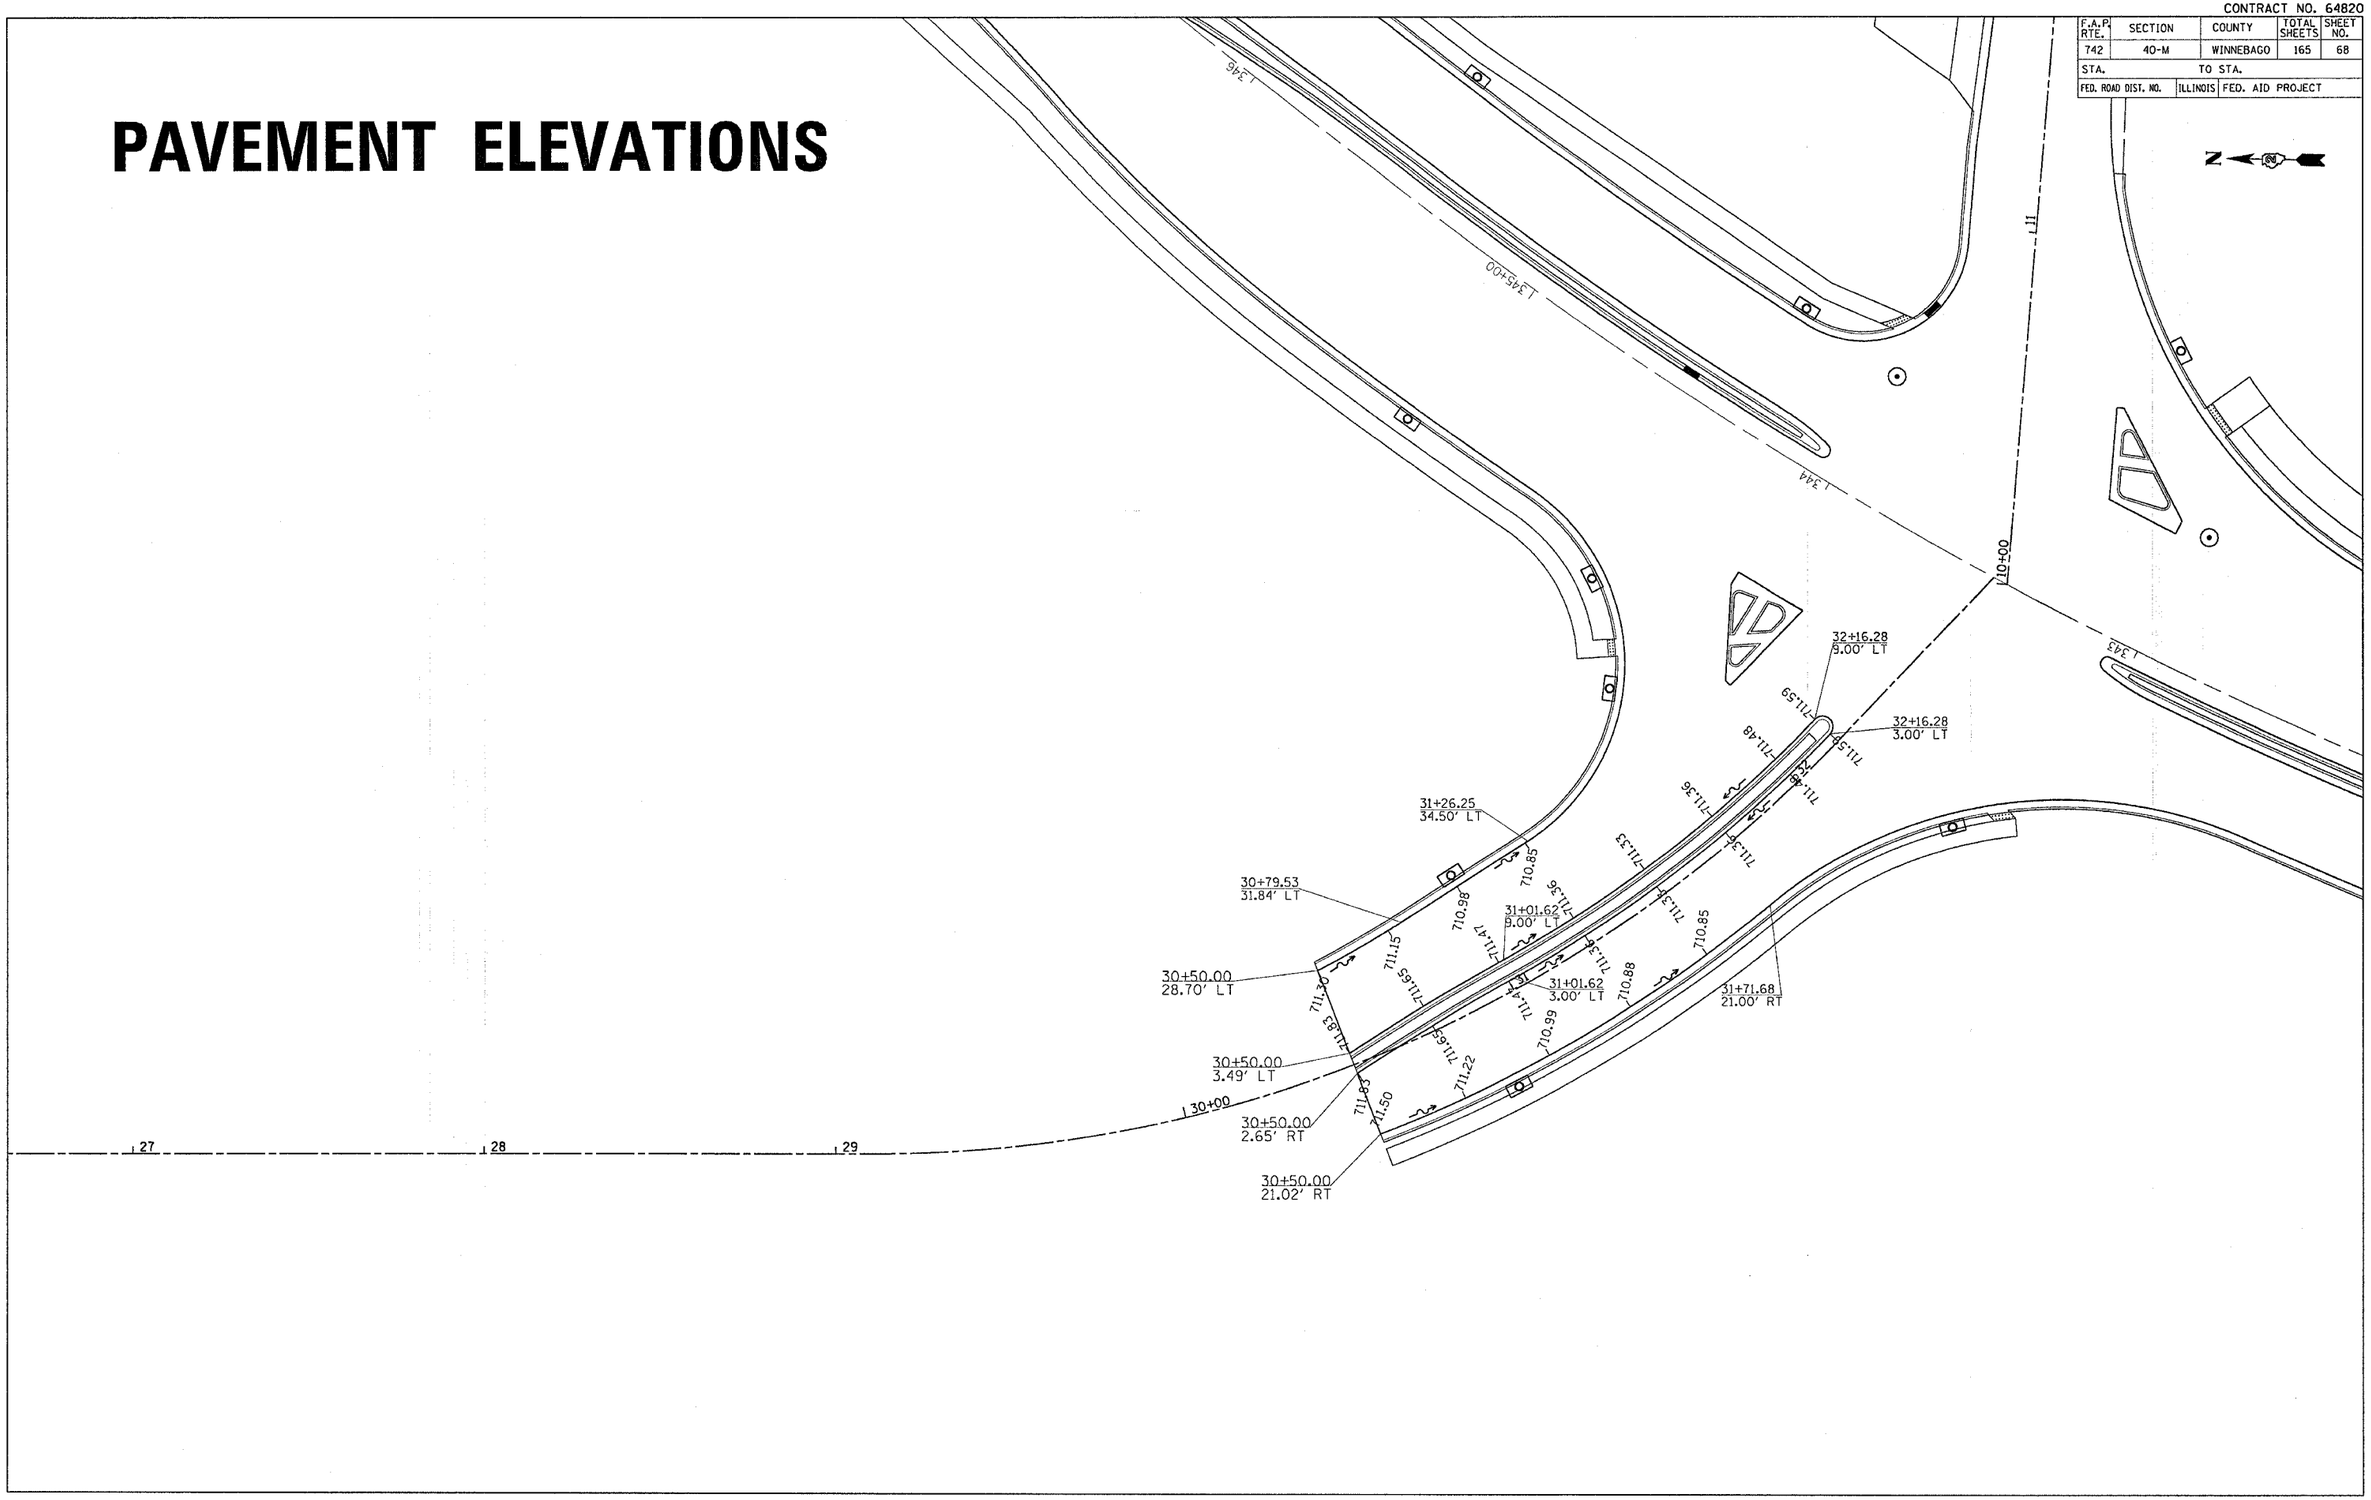

PLOT DATE = Mon Apr 03 11:38:19 2006
FILE NAME = s:\projects\u285802\u285802a1.dgn
PLOT SCALE = 20.0000 ' / IN.
USER NAME = jordanhd