CONTRACT NO. 64820

F.A.P. RTE.	SECTION	COUNTY	TOTAL SHEETS	SHEET NO.
742	40-M	WINNEBAGO	165	91
STA.		TO STA.		
FED. ROAD DIST. NO.	ILLINOIS	FED. AID PROJECT		

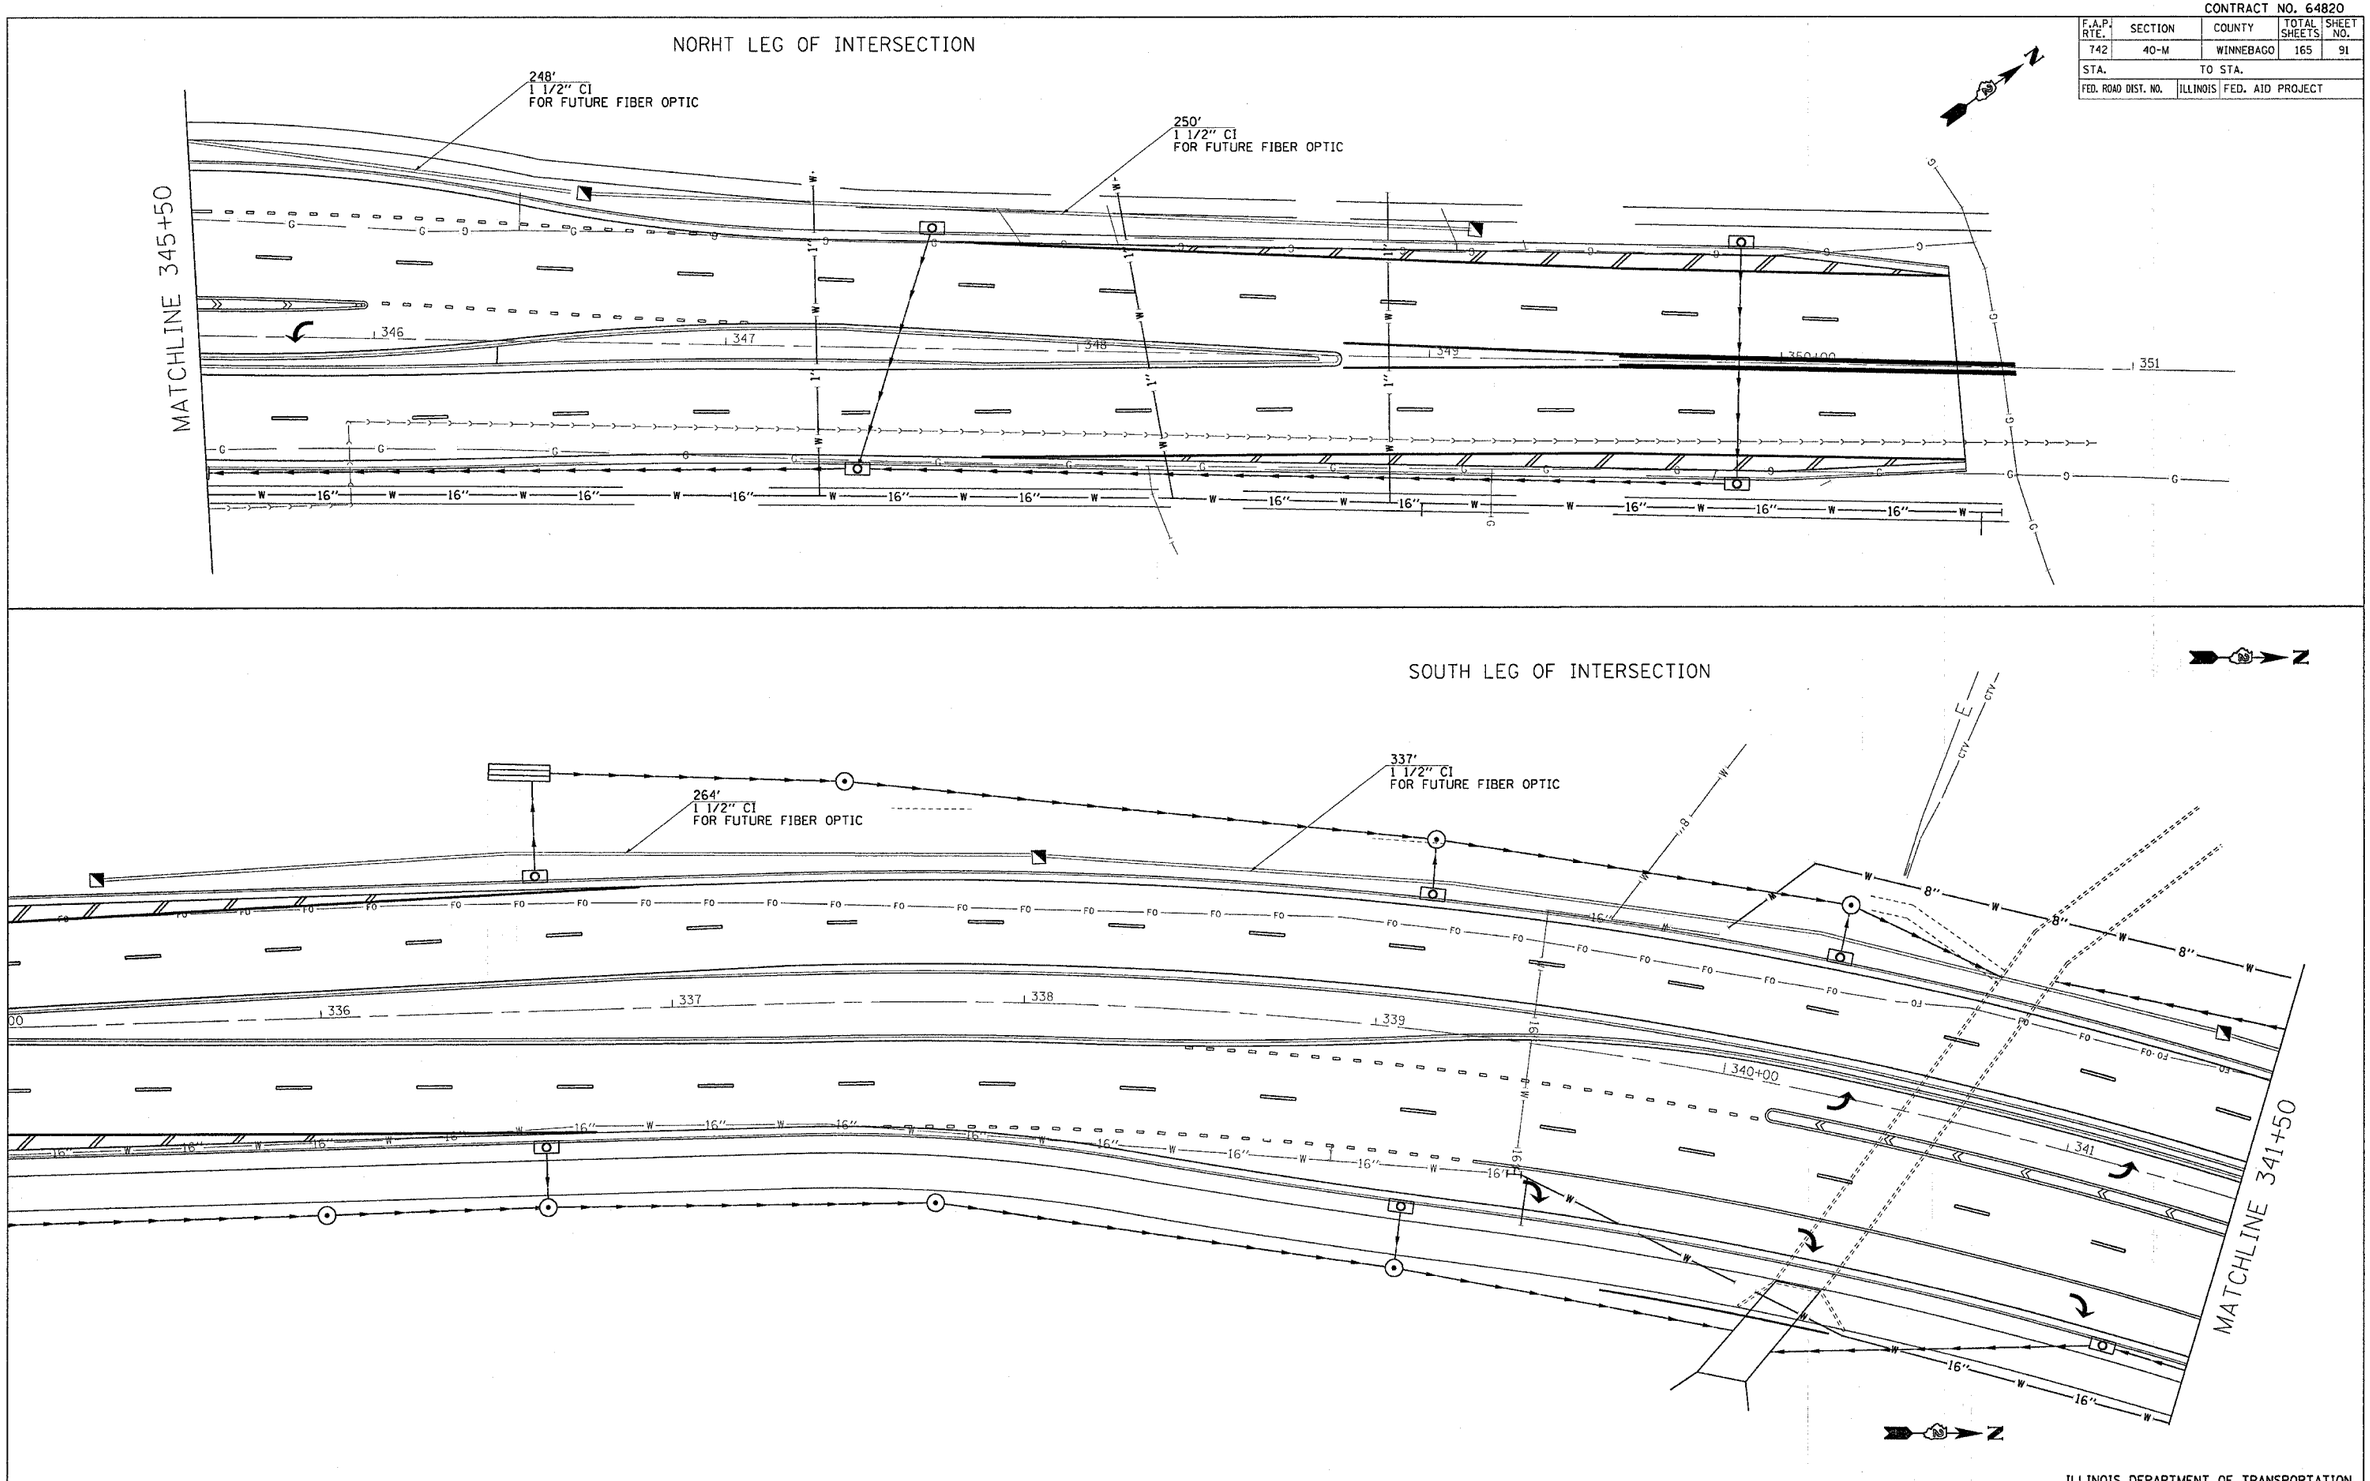

ILLINOIS DEPARTMENT OF TRANSPORTATION

TRAFFIC SIGNAL DETAILS

PLOT DATE = Mon Apr 03 11:30:42 2006
FILE NAME = c:\projects\p205002\d05002traf.dgn
PLOT SCALE = 20.0000 ' / IN.
USER NAME = jordanhd