CONTRACT NO. 64820

F.A.P RTE.	SECTION	COUNTY	TOTAL SHEETS	SHEET NO.
742	40-M	WINNEBAGO	165	124
STA. 335+00.00		TO STA. 335+25.00		
FED. ROAD DIST. NO.	ILLINOIS	FED. AID PROJECT		

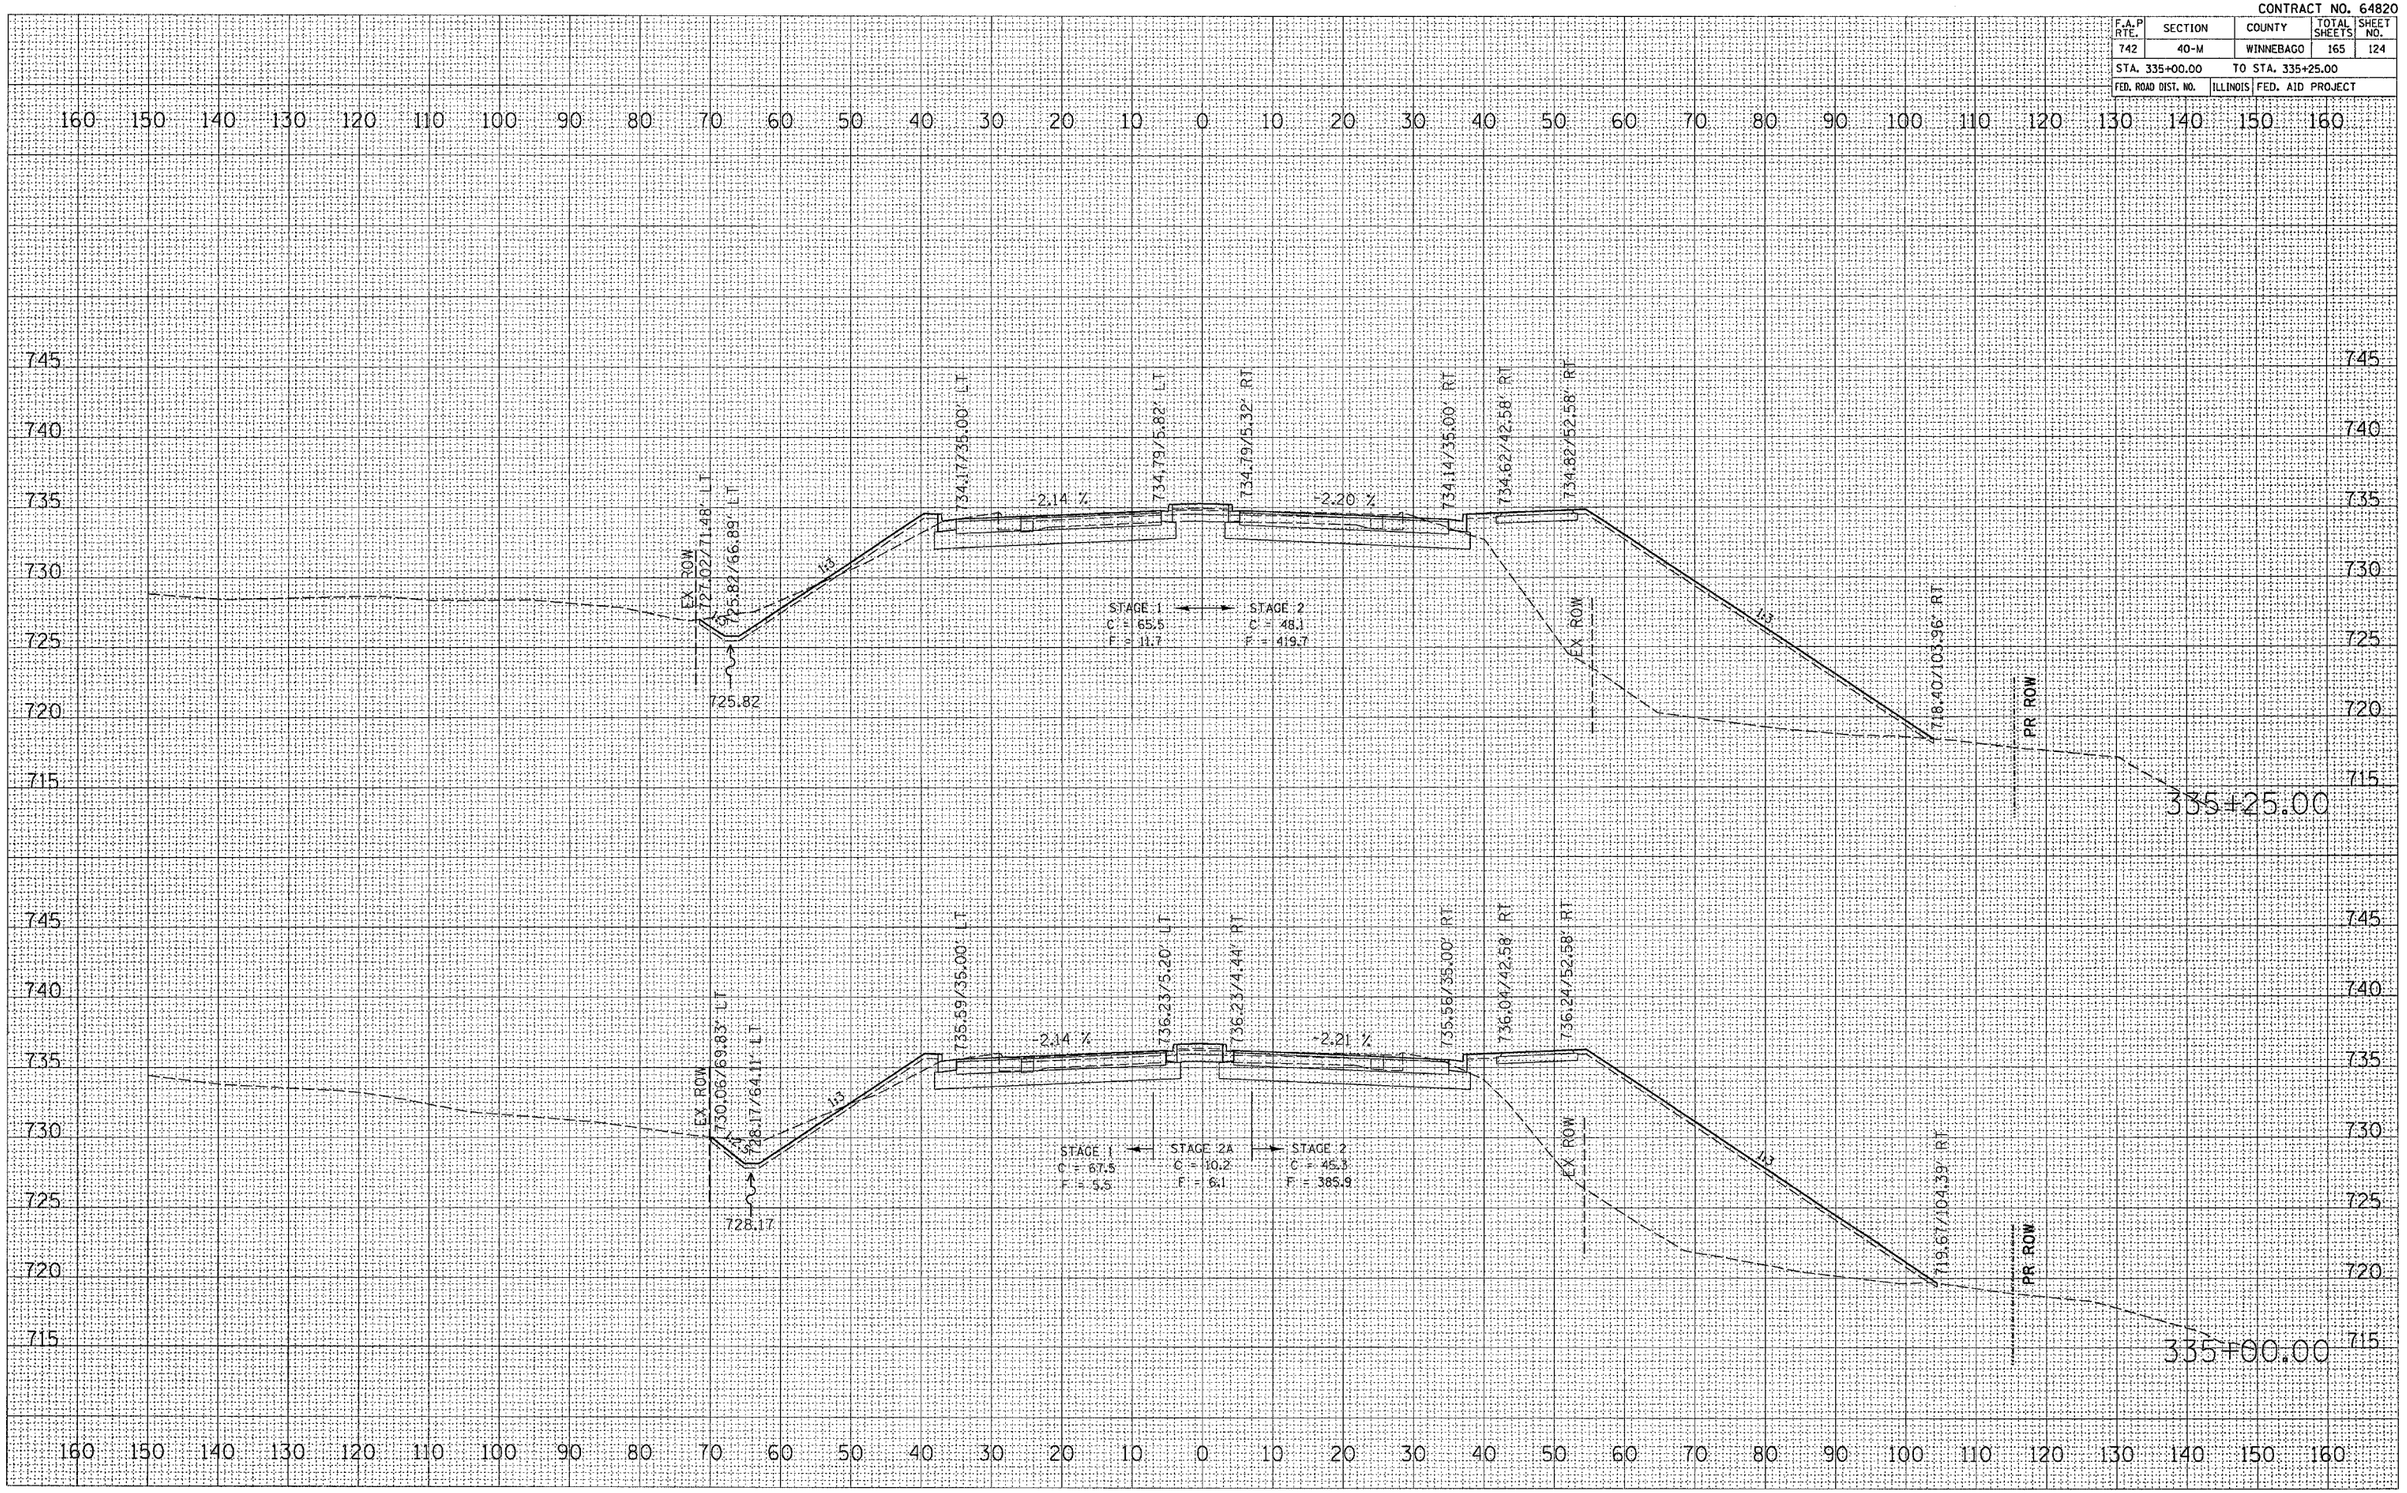

FINAL SURVEY | NOTE BOOK NO. | SURVEYED | PLOTTED | TEMPLATE | AREAS | AREAS CHECKED | BY | DATE

ORIGINAL SURVEY | NOTE BOOK NO. | SURVEYED | PLOTTED | TEMPLATE | AREAS | AREAS CHECKED | BY | DATE

PLOT DATE = Mon Apr 03 13:08:22 2006
FILE NAME = C:\projects\p205002\d05002xs1.dgn
PLOT SCALE = 10.0000 ' / IN.
USER NAME = jordanhd

IL 2 CROSS SECTIONS