CONTRACT NO. 64820

F.A.P RTE.	SECTION	COUNTY	TOTAL SHEETS	SHEET NO.
742	40-M	WINNEBAGO	165	126
STA. 336+00.00	TO STA. 336+25.00			
FED. ROAD DIST. NO.	ILLINOIS	FED. AID PROJECT		

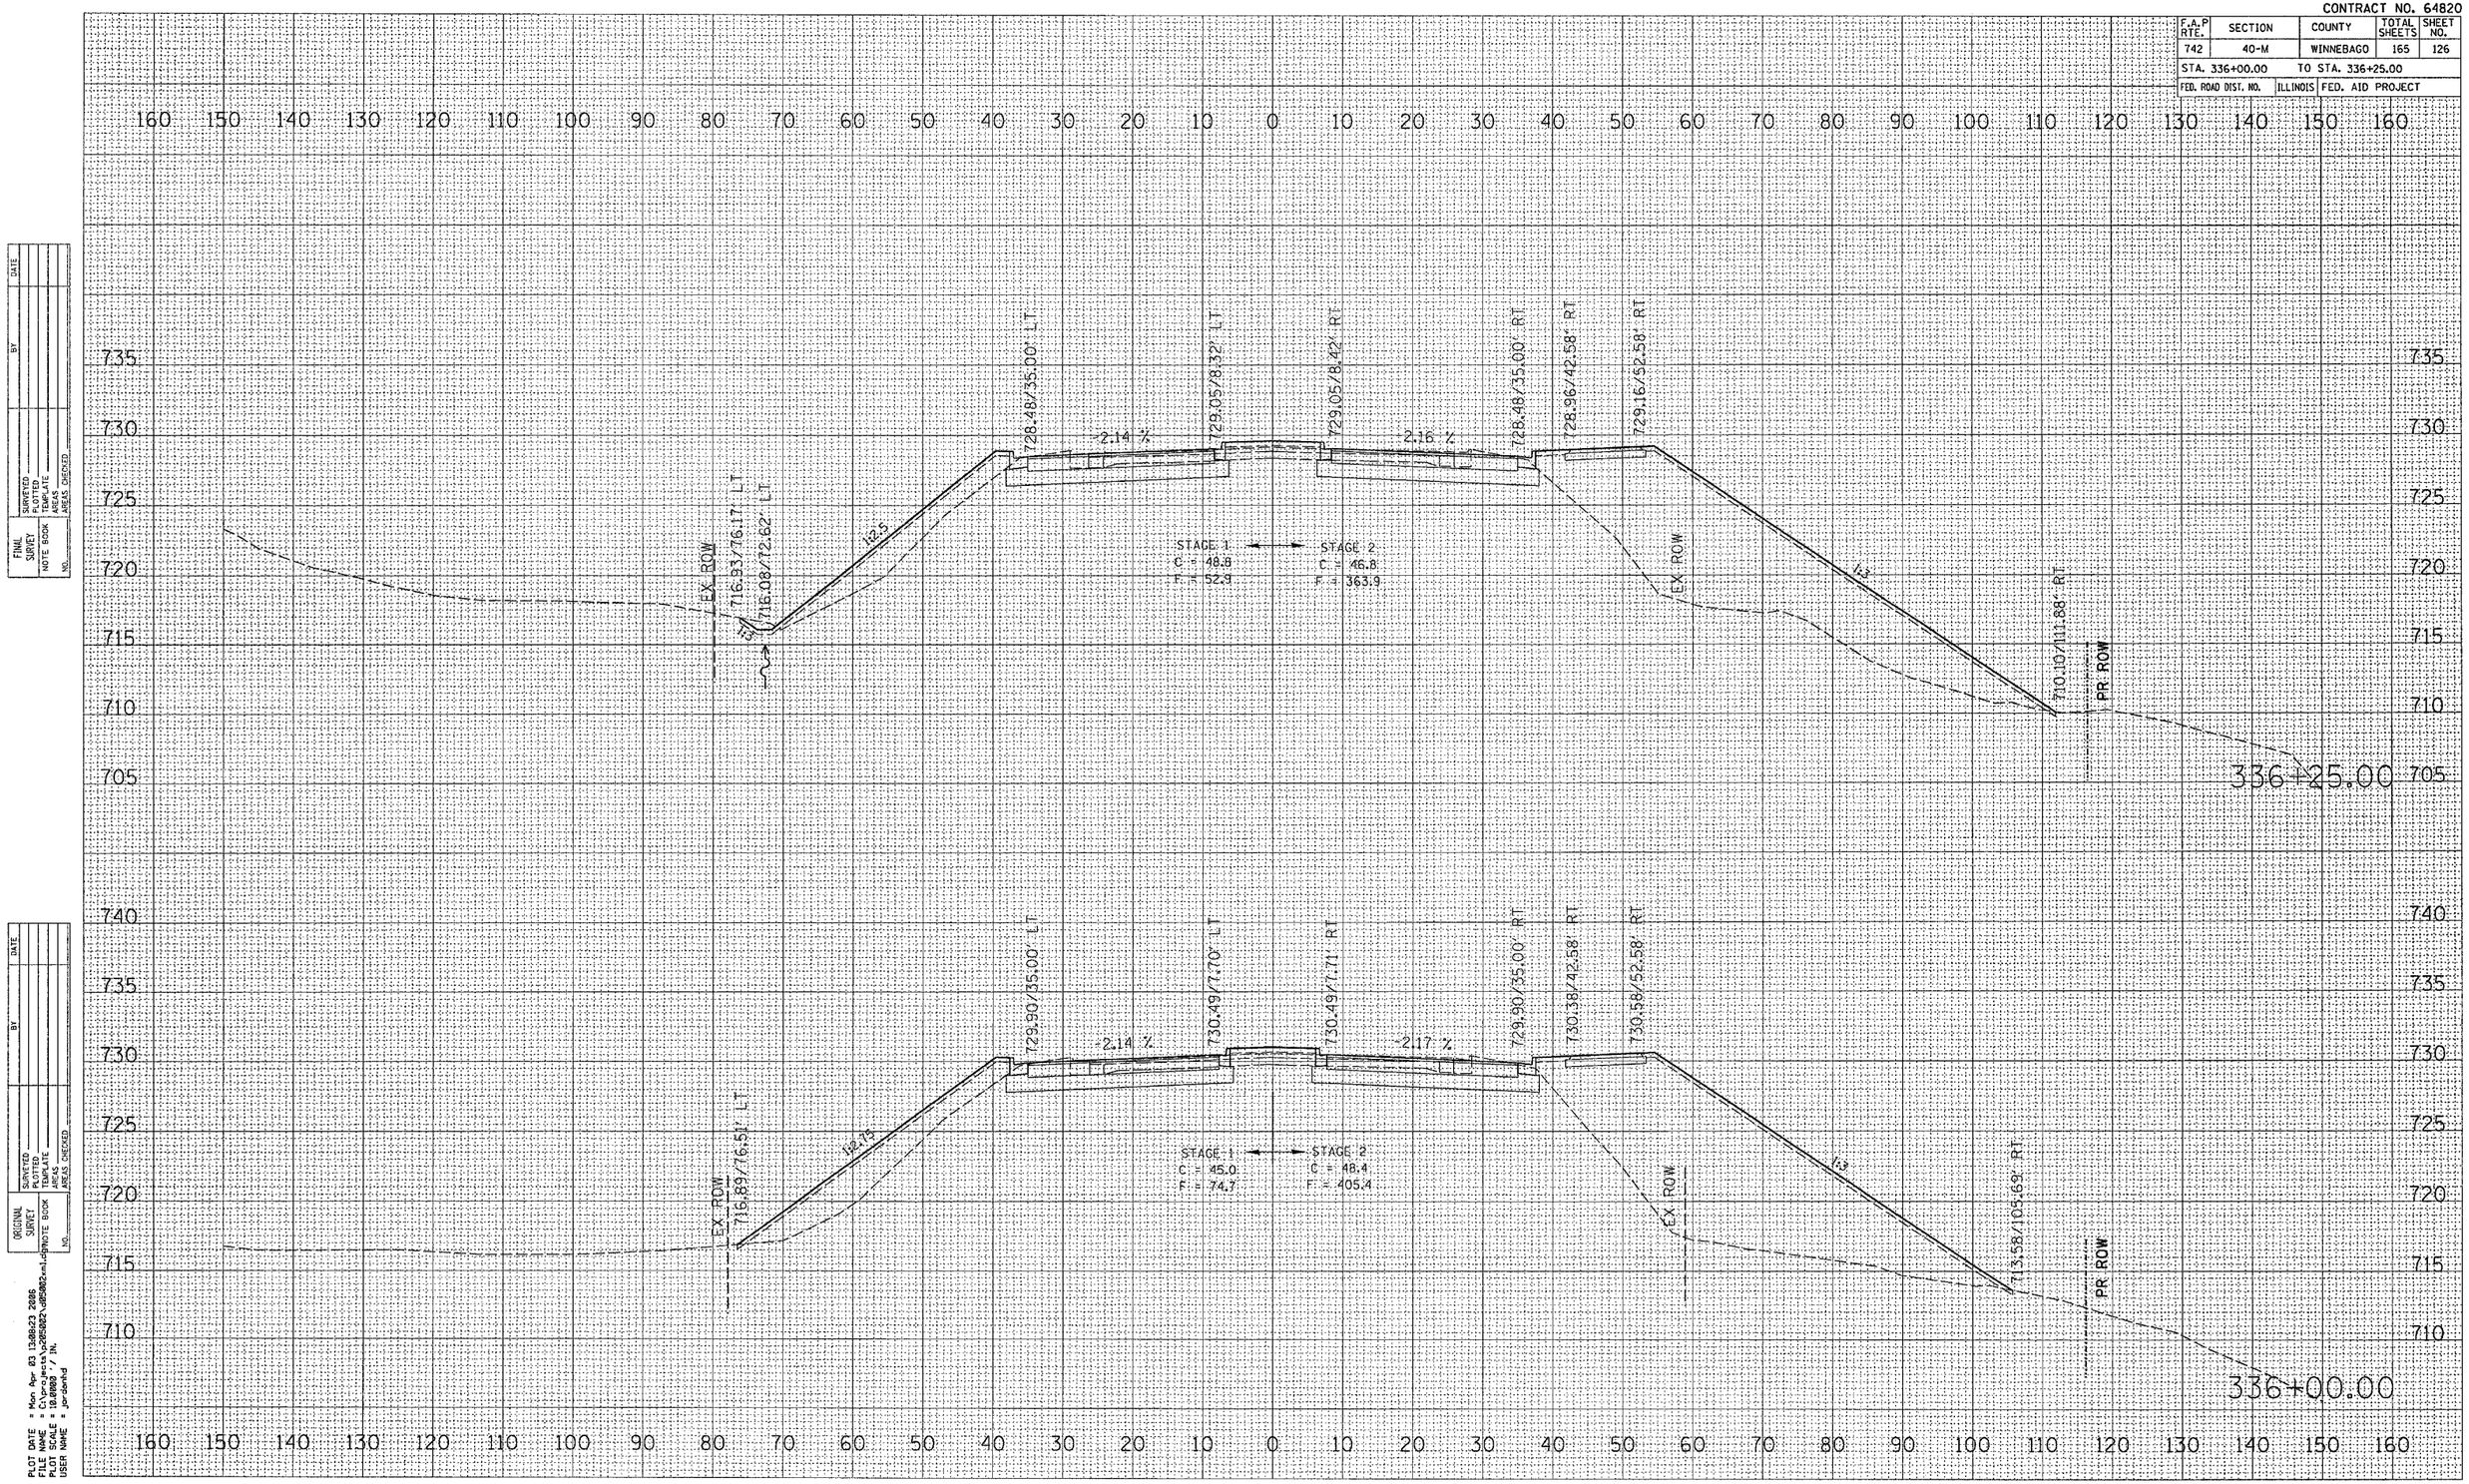

IL 2 CROSS SECTIONS

FINAL SURVEY	BY	DATE
SURVEYED		
PLOTTED		
TOPSOIL USE		
NOTE BOOK	AREAS	
NO.	AREAS CHECKED	

ORIGINAL SURVEY	BY	DATE
SURVEYED		
PLOTTED		
TOPSOIL USE		
NOTE BOOK	AREAS	
NO.	AREAS CHECKED	

PLOT DATE = Mon Apr 03 13:09:23 2006
FILE NAME = C:\proj\cs\s2\285802\d285802-xs1.dgn
PLOT SCALE = 10.0000 ' / IN.
USER NAME = jordonhd