CONTRACT NO. 64820

F.A.P RTE.	SECTION	COUNTY	TOTAL SHEETS	SHEET NO.
742	40-M	WINNEBAGO	165	130
STA. 338+00.00	TO STA. 338+25.00			
FED. ROAD DIST. NO.	ILLINOIS	FED. AID PROJECT		

FINAL SURVEY		BY	DATE
	SURVEYED		
	PLOTTED		
NOTE BOOK	TEMPLATE		
	AREAS		
NO.	AREAS CHECKED		

ORIGINAL SURVEY		BY	DATE
	SURVEYED		
	PLOTTED		
NOTE BOOK	TEMPLATE		
	AREAS		
NO.	AREAS CHECKED		

PLOT DATE = Mon Apr 03 13:28:25 2006
FILE NAME = C:\projects\p205802\d052802ro1.dgn
PLOT SCALE = 10.0000 ' / IN.
USER NAME = jamsand

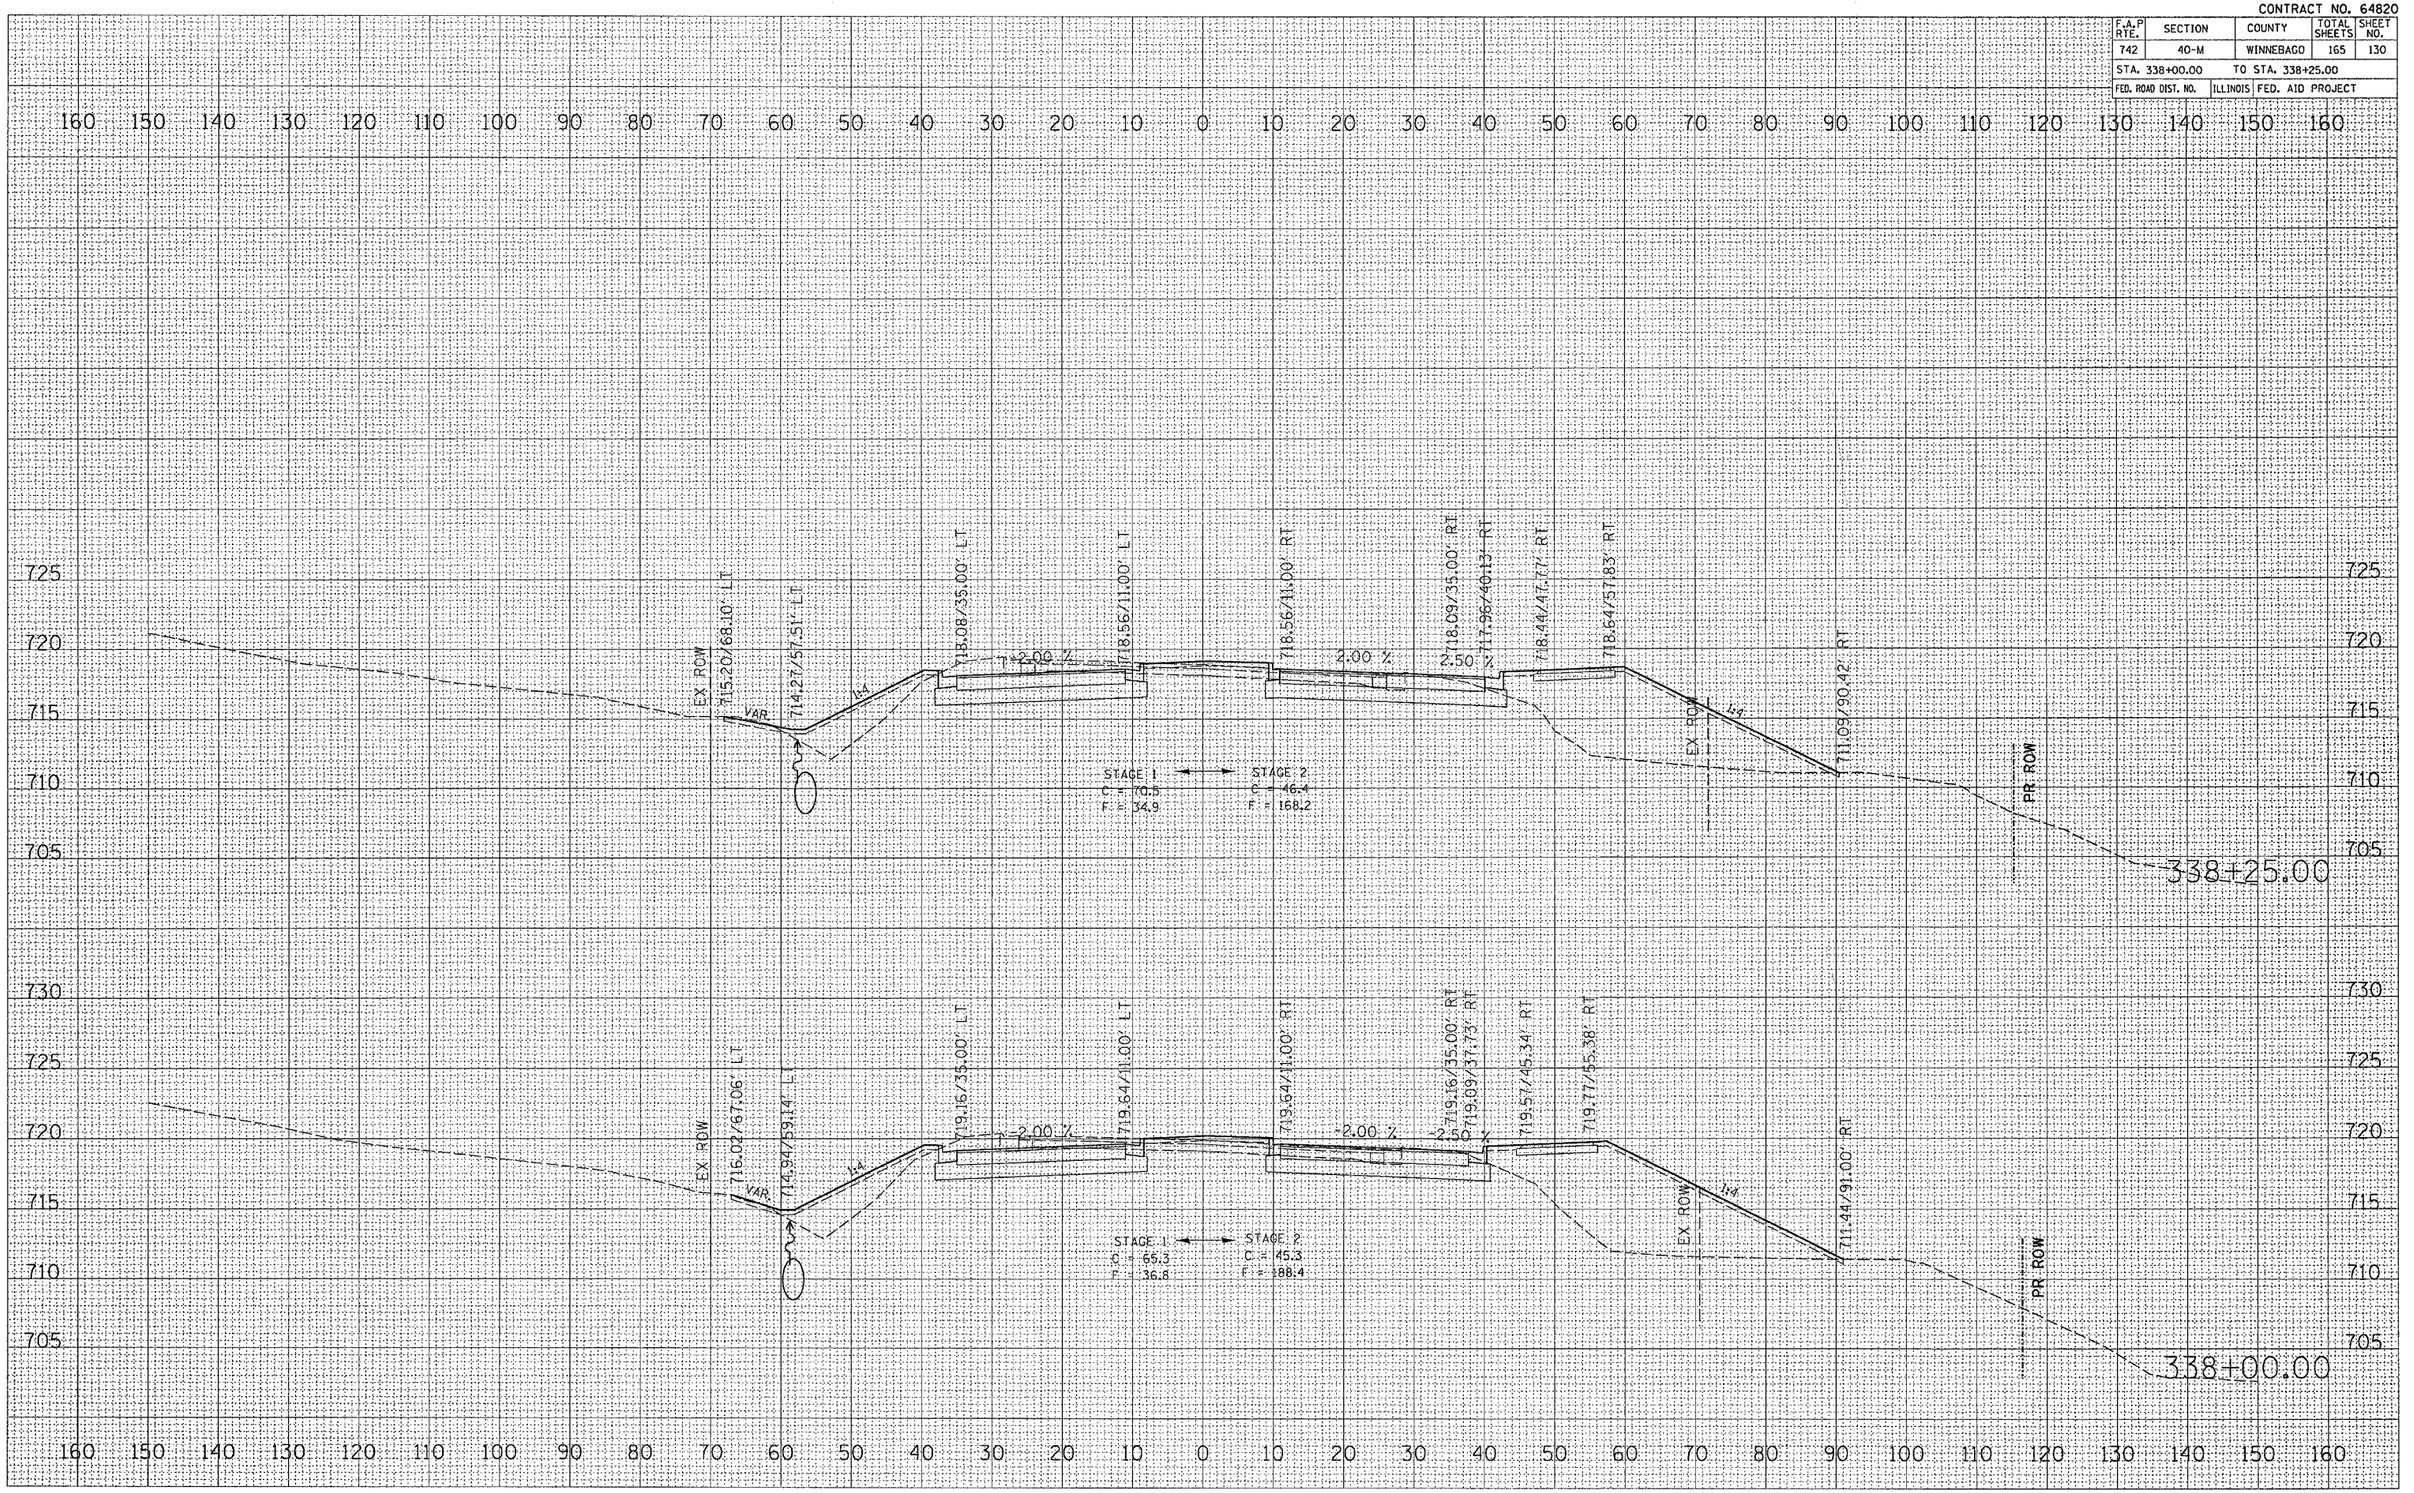

IL 2 CROSS SECTIONS