CONTRACT NO. 64820

F.A.P RTE.	SECTION	COUNTY	TOTAL SHEETS	SHEET NO.
742	40-M	WINNEBAGO	165	144
STA. 346+90.91		TO STA. 347+25.00		
FED. ROAD DIST. NO.	ILLINOIS	FED. AID PROJECT		

FINAL SURVEY	NOTE BOOK	NO.
SURVEYED		
PLOTTED		
TEMPLATE		
AREAS		
AREAS CHECKED		

	BY	DATE

ORIGINAL SURVEY	NOTE BOOK	NO.
SURVEYED		
PLOTTED		
TEMPLATE		
AREAS		
AREAS CHECKED		

	BY	DATE

PLOT DATE = Mon Apr 03 13:08:31 2006
FILE NAME = c:\projects\p2050802\d2050802x01.dgn
PLOT SCALE = 10.0000 ' / IN.
USER NAME = jpridemd

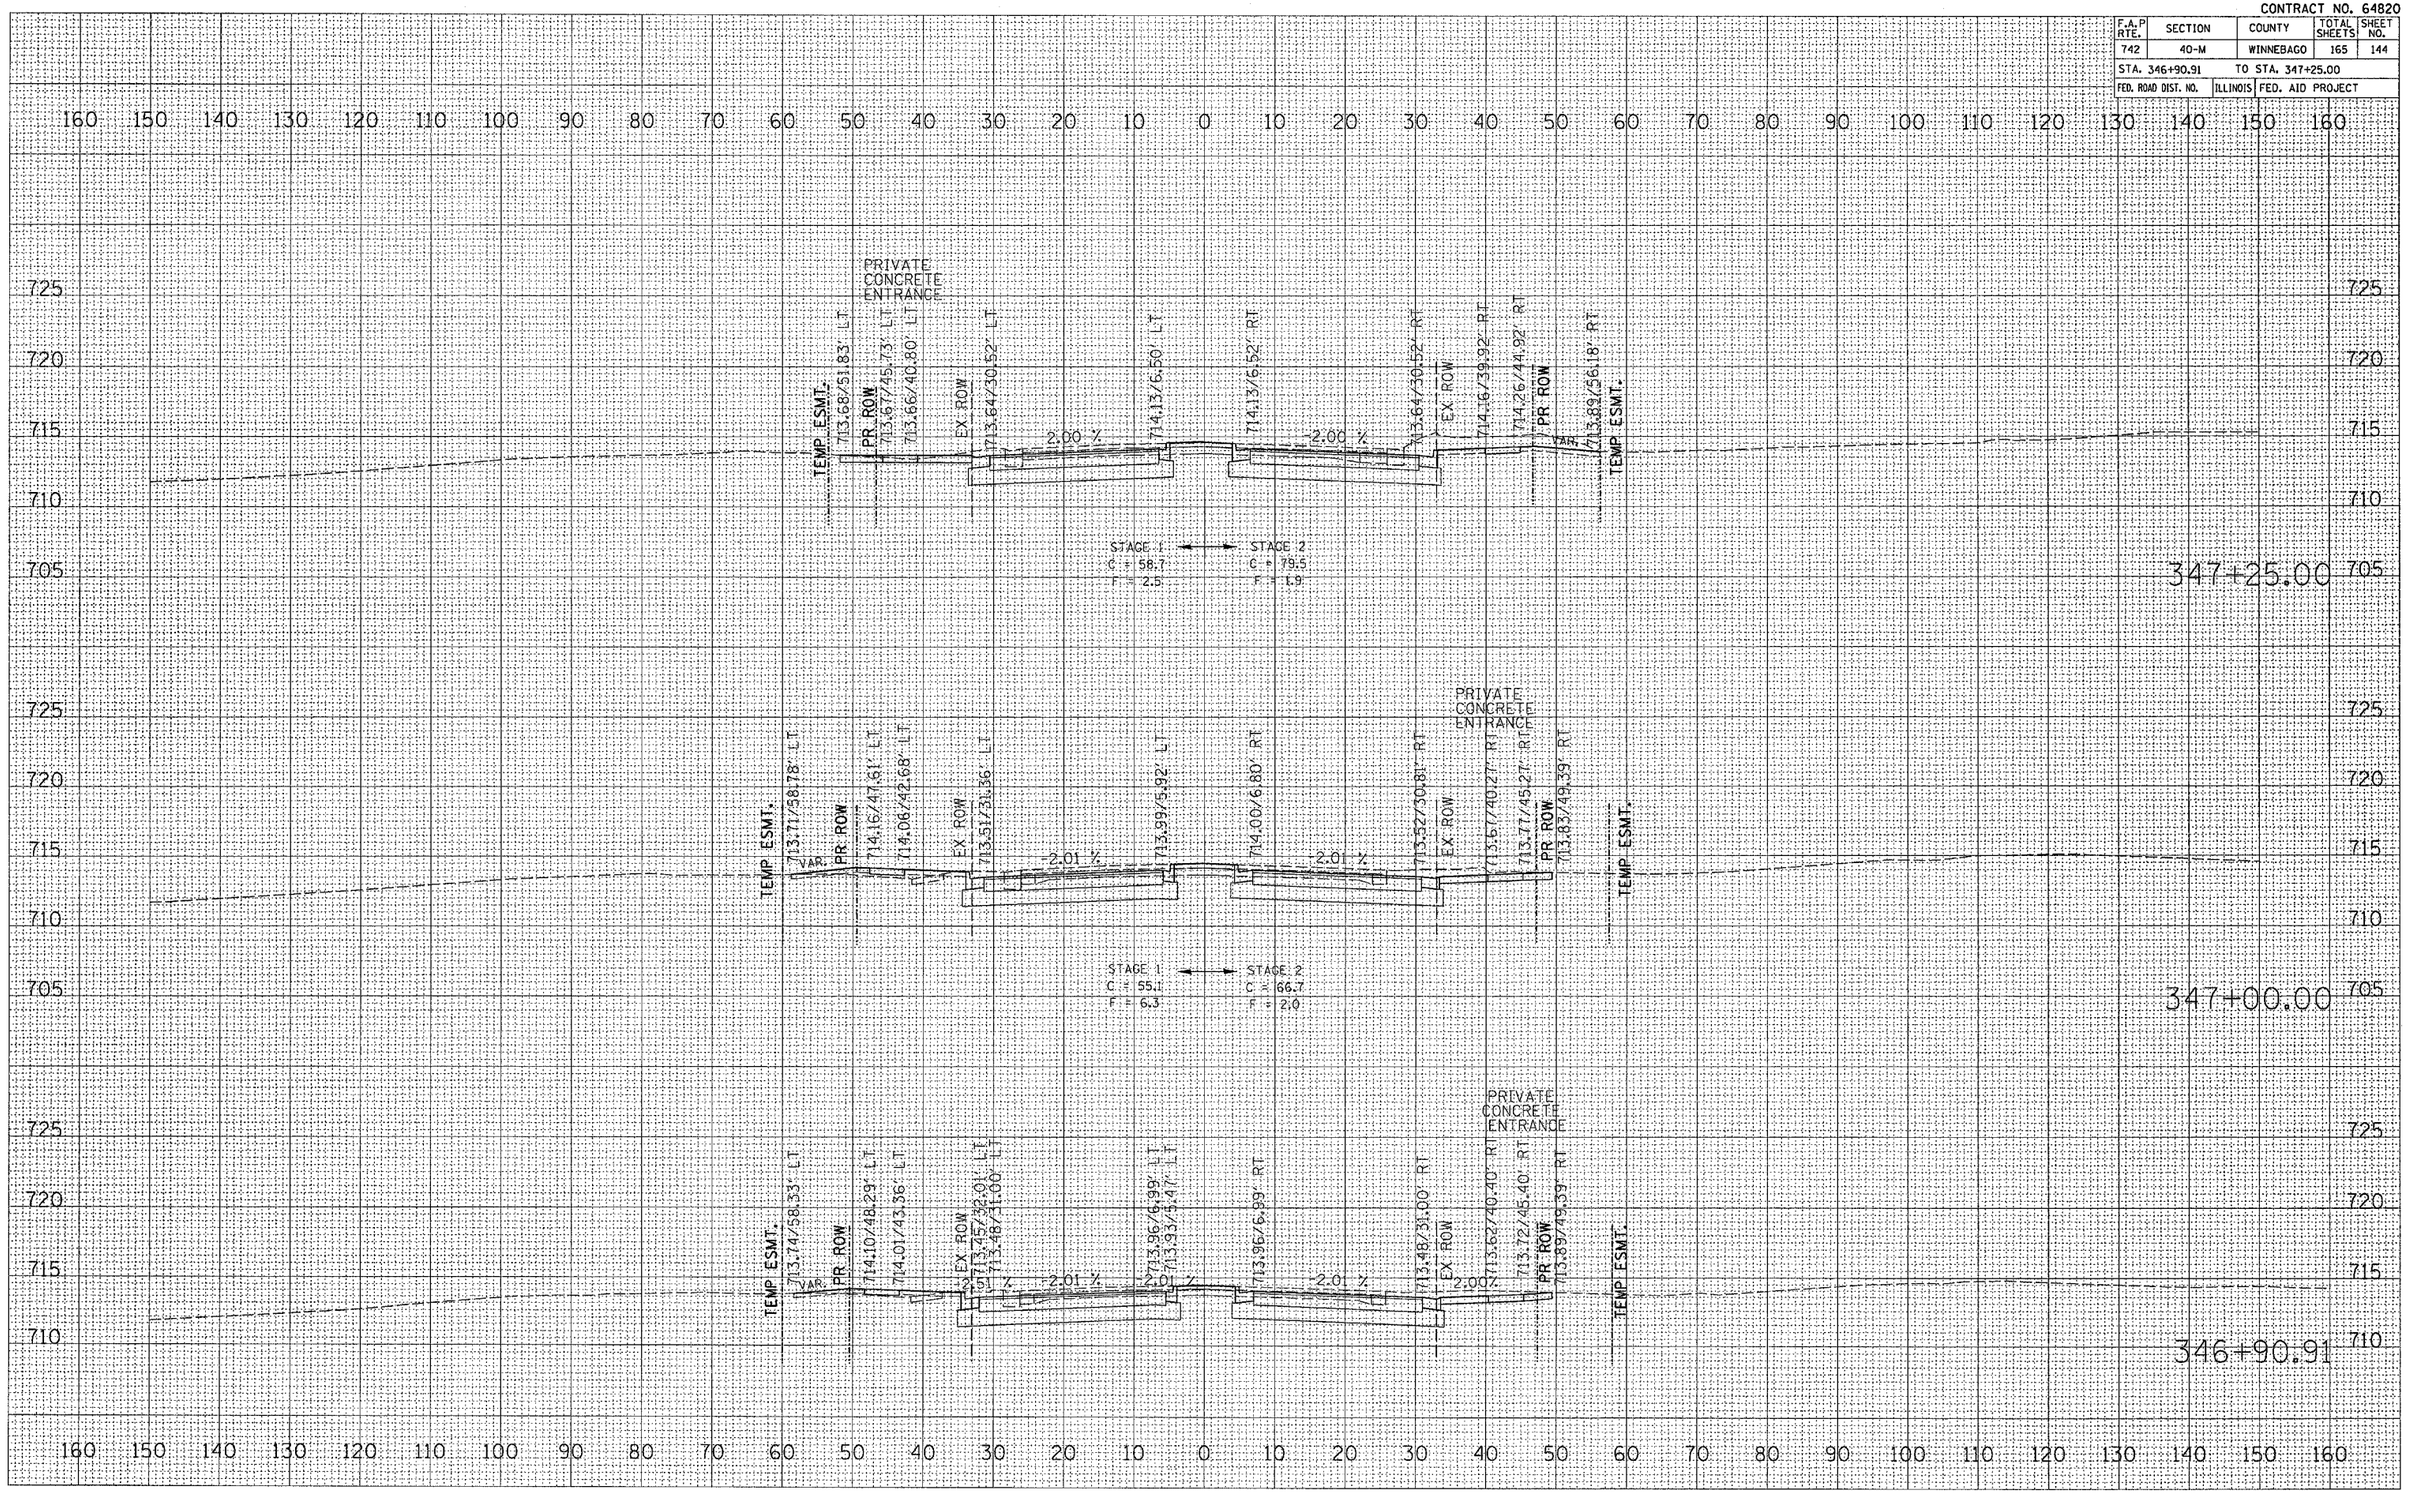

IL 2 CROSS SECTIONS