CONTRACT NO. 64896

F.A.P RTE.	SECTION	COUNTY	TOTAL SHEETS	SHEET NO.
301	21T	STEPHENSON	49	36
STA. 469+50.0000		TO STA. 474+50.0000		
FED. ROAD DIST. NO.	ILLINOIS	FED. AID PROJECT		

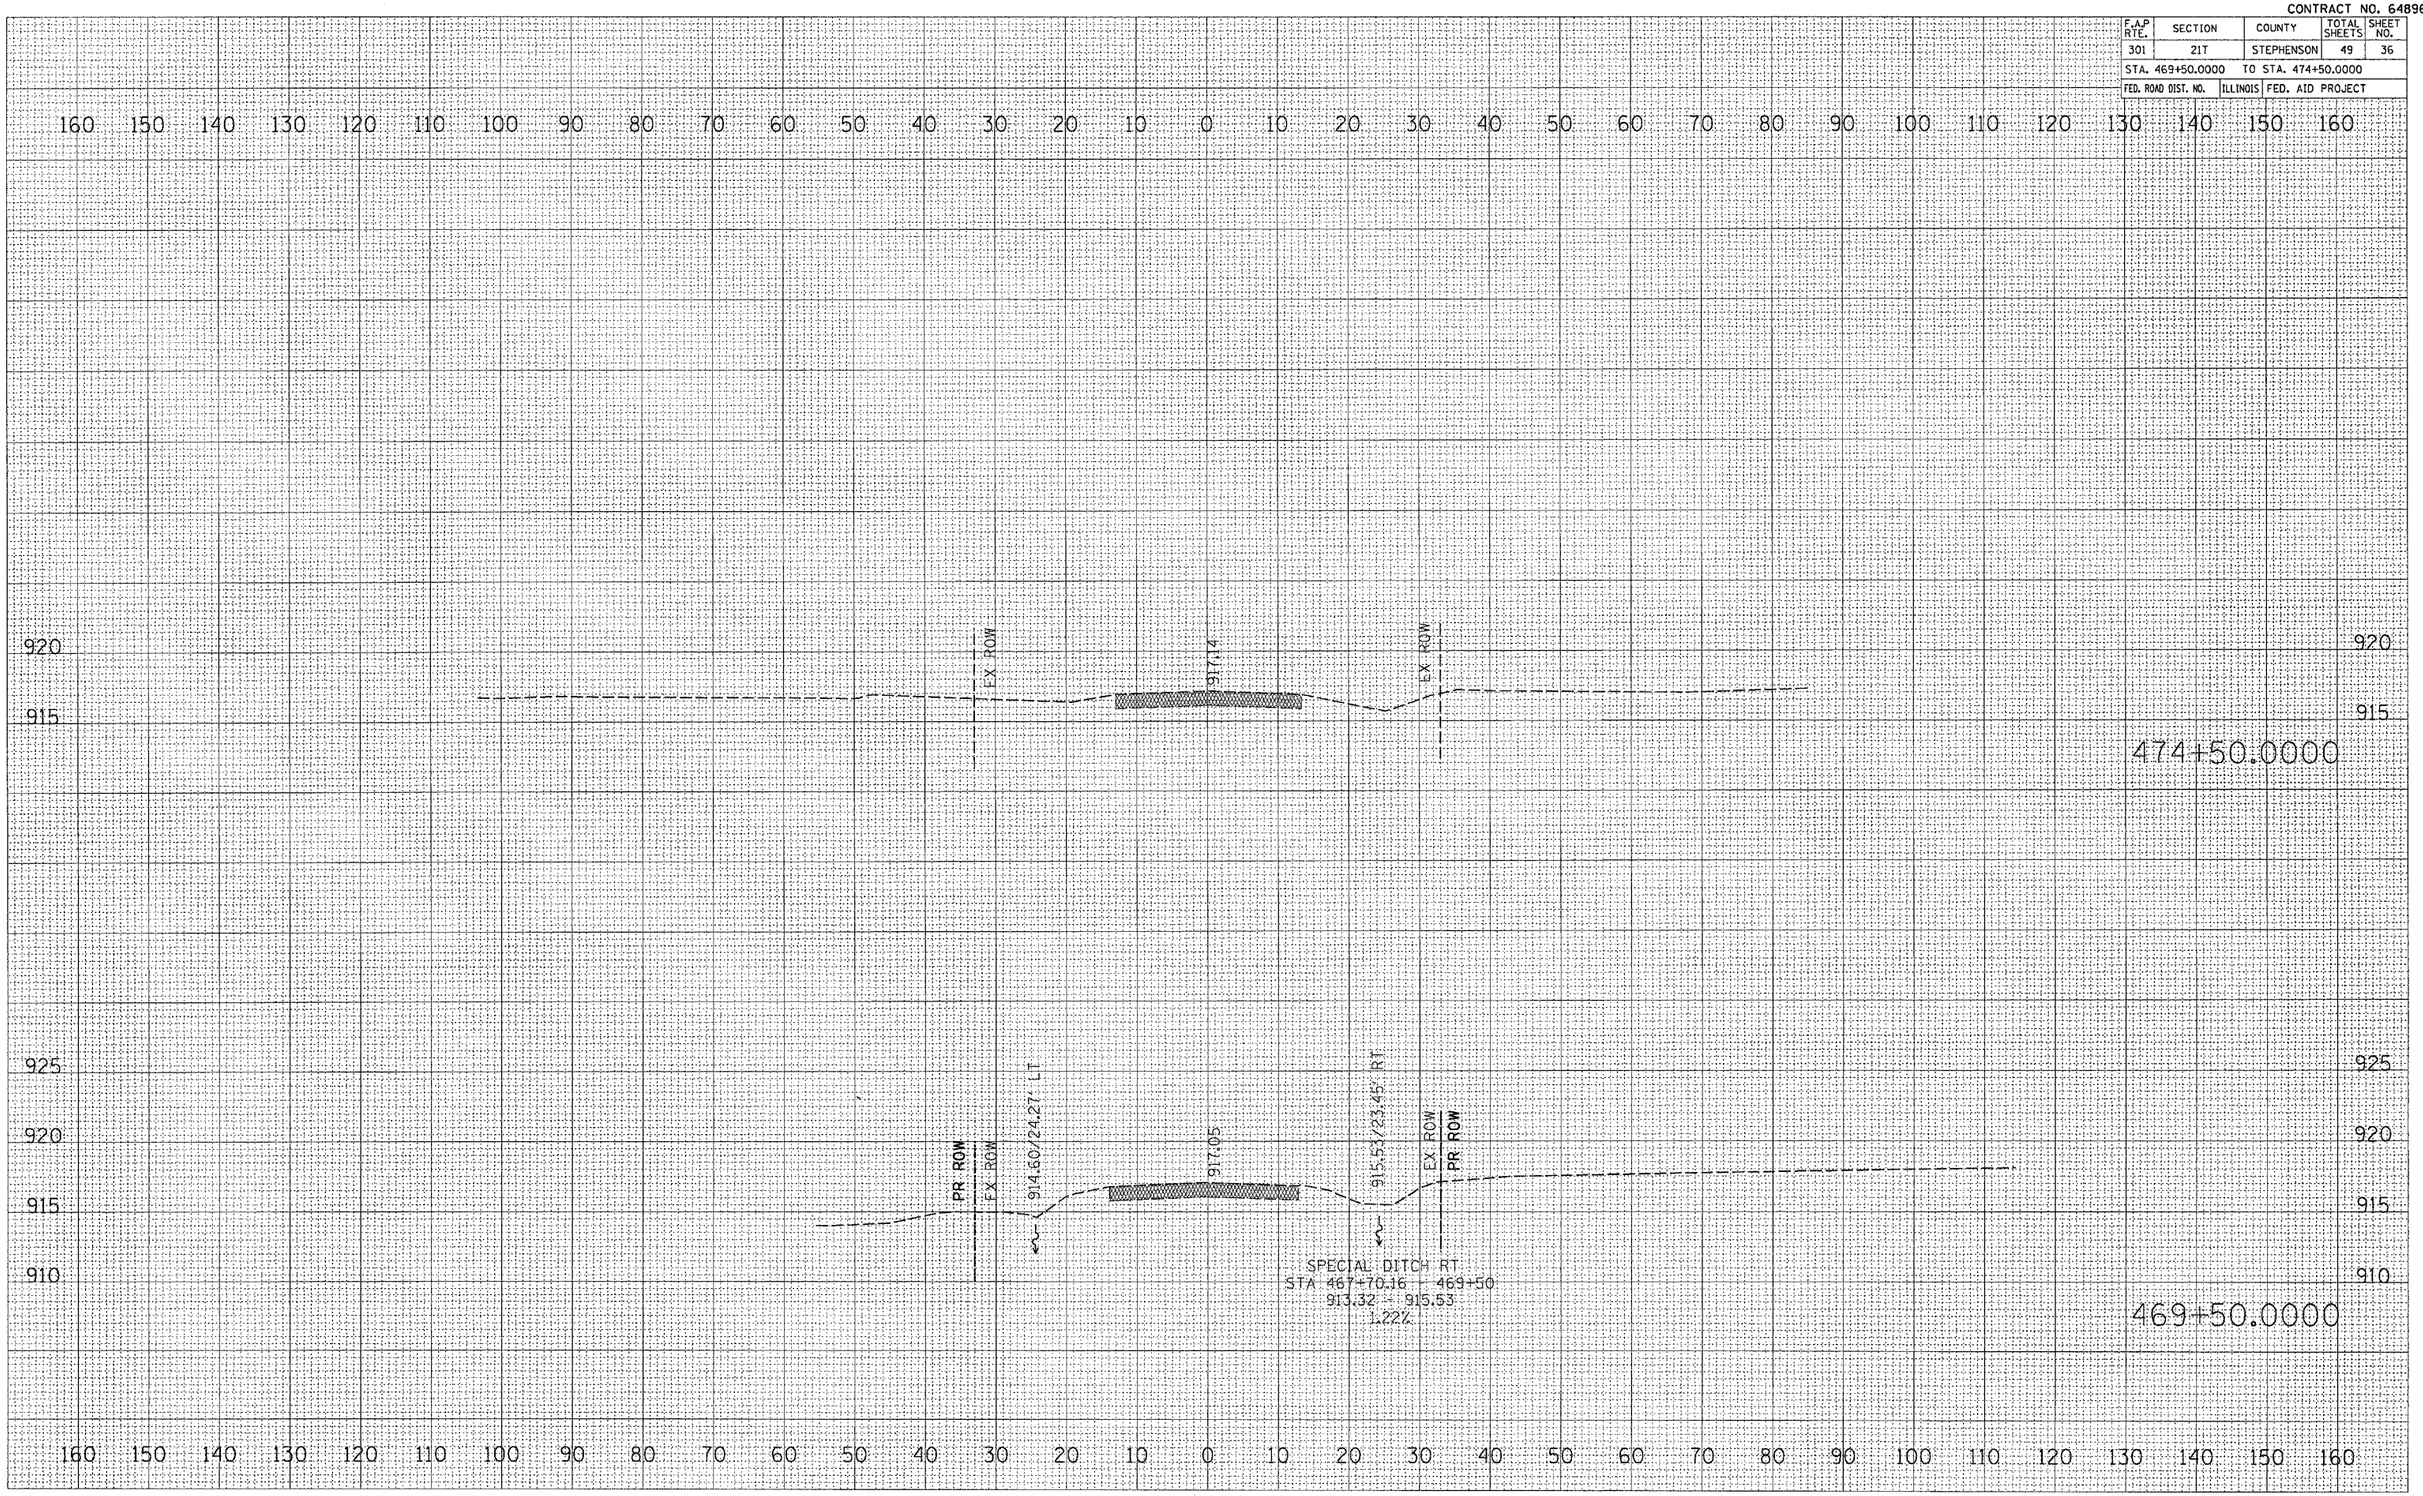

US 20

FINAL SURVEY — NOTE BOOK — NO. — SURVEYED — PLOTTED — TEMPLATE — AREAS — AREAS CHECKED — BY — DATE

ORIGINAL SURVEY — NOTE BOOK — NO. — SURVEYED — PLOTTED — TEMPLATE — AREAS — AREAS CHECKED — BY — DATE

PLOT DATE = Fri Sep 02 14:22:08 2005
FILE NAME = c:\projects\p2849\21\d849021xs1.dgn
PLOT SCALE = 10.0000 ' / IN.
USER NAME = duncanfe