PROJECT ENGINEER
MASOOD AHMAD
815-284-5510

SQUAD LEADER : SAM ABDULLAH
(815) 284-5935

CONTRACT NO. 64B37

| F.A.P. RTE. | SECTION | COUNTY | TOTAL SHEETS | SHEET NO. |
|---|---|---|---|---|
| *567 | 141-1 M | OGLE | 73 | 1 |

*(IL 38)

# STATE OF ILLINOIS
# DEPARTMENT OF TRANSPORTATION
# DIVISION OF HIGHWAYS

# PROPOSED HIGHWAY PLANS

**F.A.I. ROUTE 39 (I 39)**
**SECTION 141-1 M**
**PROJECT HS-039-1(013)099**
**OGLE COUNTY**
**C-92-115-05**

## INDEX OF SHEETS


COVER SHEET & INDEX OF SHEETS
SUMMARY OF QUANTITIES
GENERAL NOTES
TYPICAL SECTIONS
HORIZONTAL AND VERTICAL CONTROL
SCHEDULE OF QUANTITIES
EARTHWORK SCHEDULE
PLAN SHEETS
PAVEMENT DETAIL SHEETS
PAVEMENT ELEVATION SHEETS
REMOVAL ITEMS
STAGING DETAILS
SIGNAL PLAN
TEMPORARY SIGNAL DETAIL
DISTRICT STANDARDS
CROSS SECTIONS


## DISTRICT STANDARDS

| | |
|---|---|
| 23.4a | BITUMINOUS SHOULDERS |
| 29.2 | SILT FENCE |
| 29.4 | SILICONE JOINT SEAL |
| 37.4 | DELINEATORS |
| 38.4 | WITNESS MARKER |
| 41.1 | TYPICAL PAVEMENT MARKING |
| 44.1 | PAINTING DETAILS |
| 50.4 | BENCHING |
| 92.2 | 2 & 3 CENTER CURVE DATA |
| 93.4 | PAINTED ISLANDS |
| 94.2 | TRAFFIC CONTROL & PROTECTION AT TURN BAYS |
| 95.2 | TRAFFIC CONTROL FOR RAMPS |
| 96.4 | DRAIN FOR AGGREGATE BASE COURSE |
| 99.4 | STOP LINE FOR TEMPORARY SIGNALS |

## STATE STANDARDS

| | |
|---|---|
| 280001-02 | TEMPORARY EROSION CONTROL SYSTEMS |
| 420001-06 | PAVEMENT JOINTS |
| 420101-03 | 7.2M(24') JOINTED PCC PAVEMENT |
| 442101-05 | CLASS B PATCH |
| 482006-01 | BITUMINOUS SHOULDER ADJACENT TO RIGID PAVEMENT |
| 606301-02 | PC CONCRETE ISLANDS AND MEDIANS |
| 635001 | DELINEATORS |
| 701001-01 | OFF-ROAD OPERATIONS, 2L, 2W, MORE THAN 4.5 m (15') AWAY |
| 701006-02 | OFF-ROAD OPERATIONS, 2L, 2W, 4.5 m (15') TO 600 mm (24") FROM PAVEMENT EDGE |
| 701106-01 | TYPICAL APPLICATION OF TRAFFIC CONTROL DEVICES |
| 701422-01 | LANE CLOSURE, MUTILANE, FOR SPEEDS > 45 MPH TO 55 MPH |
| 701426-02 | LANE CLOSURE, MULTI-LANE, INTERMITTENT OR MOVING OPERATIONS |
| 701606-04 | URBAN LANE CLOSURE, MULTILANE, 2W WITH MOUNTABLE MEDIAN |
| 701701-04 | LANE CLOSURE, MULTI-LANE, INTERSECTION FOR SPEEDS LESS THAN 45MPH |
| 702001-06 | TRAFFIC CONTROL DEVICES |
| 720011 | METAL POSTS FOR SIGNS, MARKERS & DELINEATORS |
| 780001-01 | TYPICAL PAVEMENT MARKINGS |
| 814001 | CONCRETE HANDHOLES |
| 877011-02 | STEEL COMBINATION MAST ARM ASSEMBLY AND POLE |
| 878001-04 | CONCRETE FOUNDATION DETAILS |
| 886001 | DETECTOR LOOP INSTALLATIONS |
| 886006 | TYPICAL LAYOUTS FOR DETECTOR LOOPS |
| 000001-04 | STANDARD SYMBOLS, ABBREVIATIONS & PATTERNS |
| 001001 | AREAS OF REINFORCEMENT REBARS |
| 001006 | DECIMAL OF AN INCH AND OF A FOOT |

PROJECT LOCATION

R2E

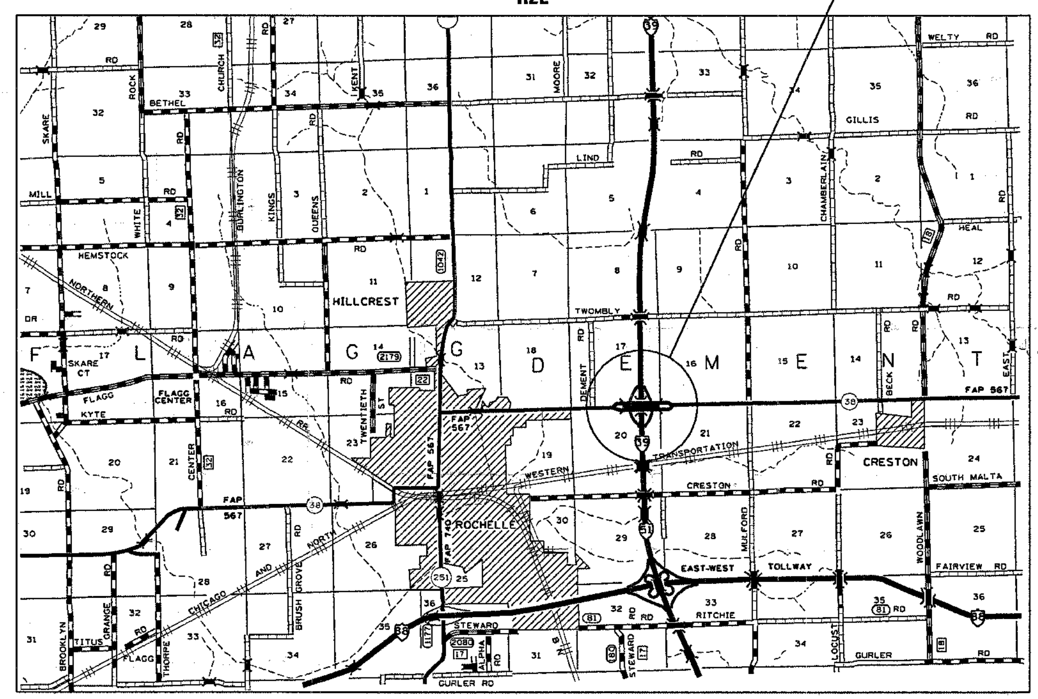


**DEMENT TOWNSHIP, SECTIONS 17. 20**
**NET LENGTH OF PROJECT = 1385 LIN. FEET = 0.26 MILES**
**GROSS LENGTH OF PROJECT = 2659 LIN. FEET = 0.50 MILES**

**D-92-100-05**

LOCATION OF SECTION INDICATED THUS:-

FULL SIZE PLANS HAVE BEEN PREPARED USING STANDARD ENGINEERING SCALES. REDUCED SIZED PLANS WILL NOT CONFORM TO STANDARD SCALES. IN MAKING MEASUREMENTS ON REDUCED PLANS, THE ABOVE SCALES MAY BE USED.

0 100' 200' 300' — 1" = 100'
0 10' 20' 30' — 1" = 10'
0 50' 100' — 1" = 50'
0 50' 100' — 1" = 40'
0 50' 100' — 1" = 30'
0 50' 100' — 1" = 20'

J.U.L.I.E.
JOINT UTILITY LOCATION INFORMATION FOR EXCAVATION
1-800-892-0123

STATE OF ILLINOIS
DEPARTMENT OF TRANSPORTATION
DIVISION OF HIGHWAYS

SUBMITTED March 31 2006
Gregory L Mounts
DEPUTY DIRECTOR OF HIGHWAYS, REGION ENGINEER

May 12, 2006
Mike Hine
ENGINEER OF DESIGN AND ENVIRONMENT

May 12, 2006
Milton R. Sees, P.E.
DIRECTOR OF HIGHWAYS, CHIEF ENGINEER

**PRINTED BY THE AUTHORITY OF THE STATE OF ILLINOIS**

**CONTRACT NO. 64B37**

**DISTRICT 2 - DIXON, IL**