CONTRACT NO. 64B37

F.A.P RTE.	SECTION	COUNTY	TOTAL SHEETS	SHEET NO.
567	(141-1)M	OGLE	73	46
STA. 669+50.0000 TO STA. 669+75.0000				
FED. ROAD DIST. NO.	ILLINOIS	FED. AID PROJECT		

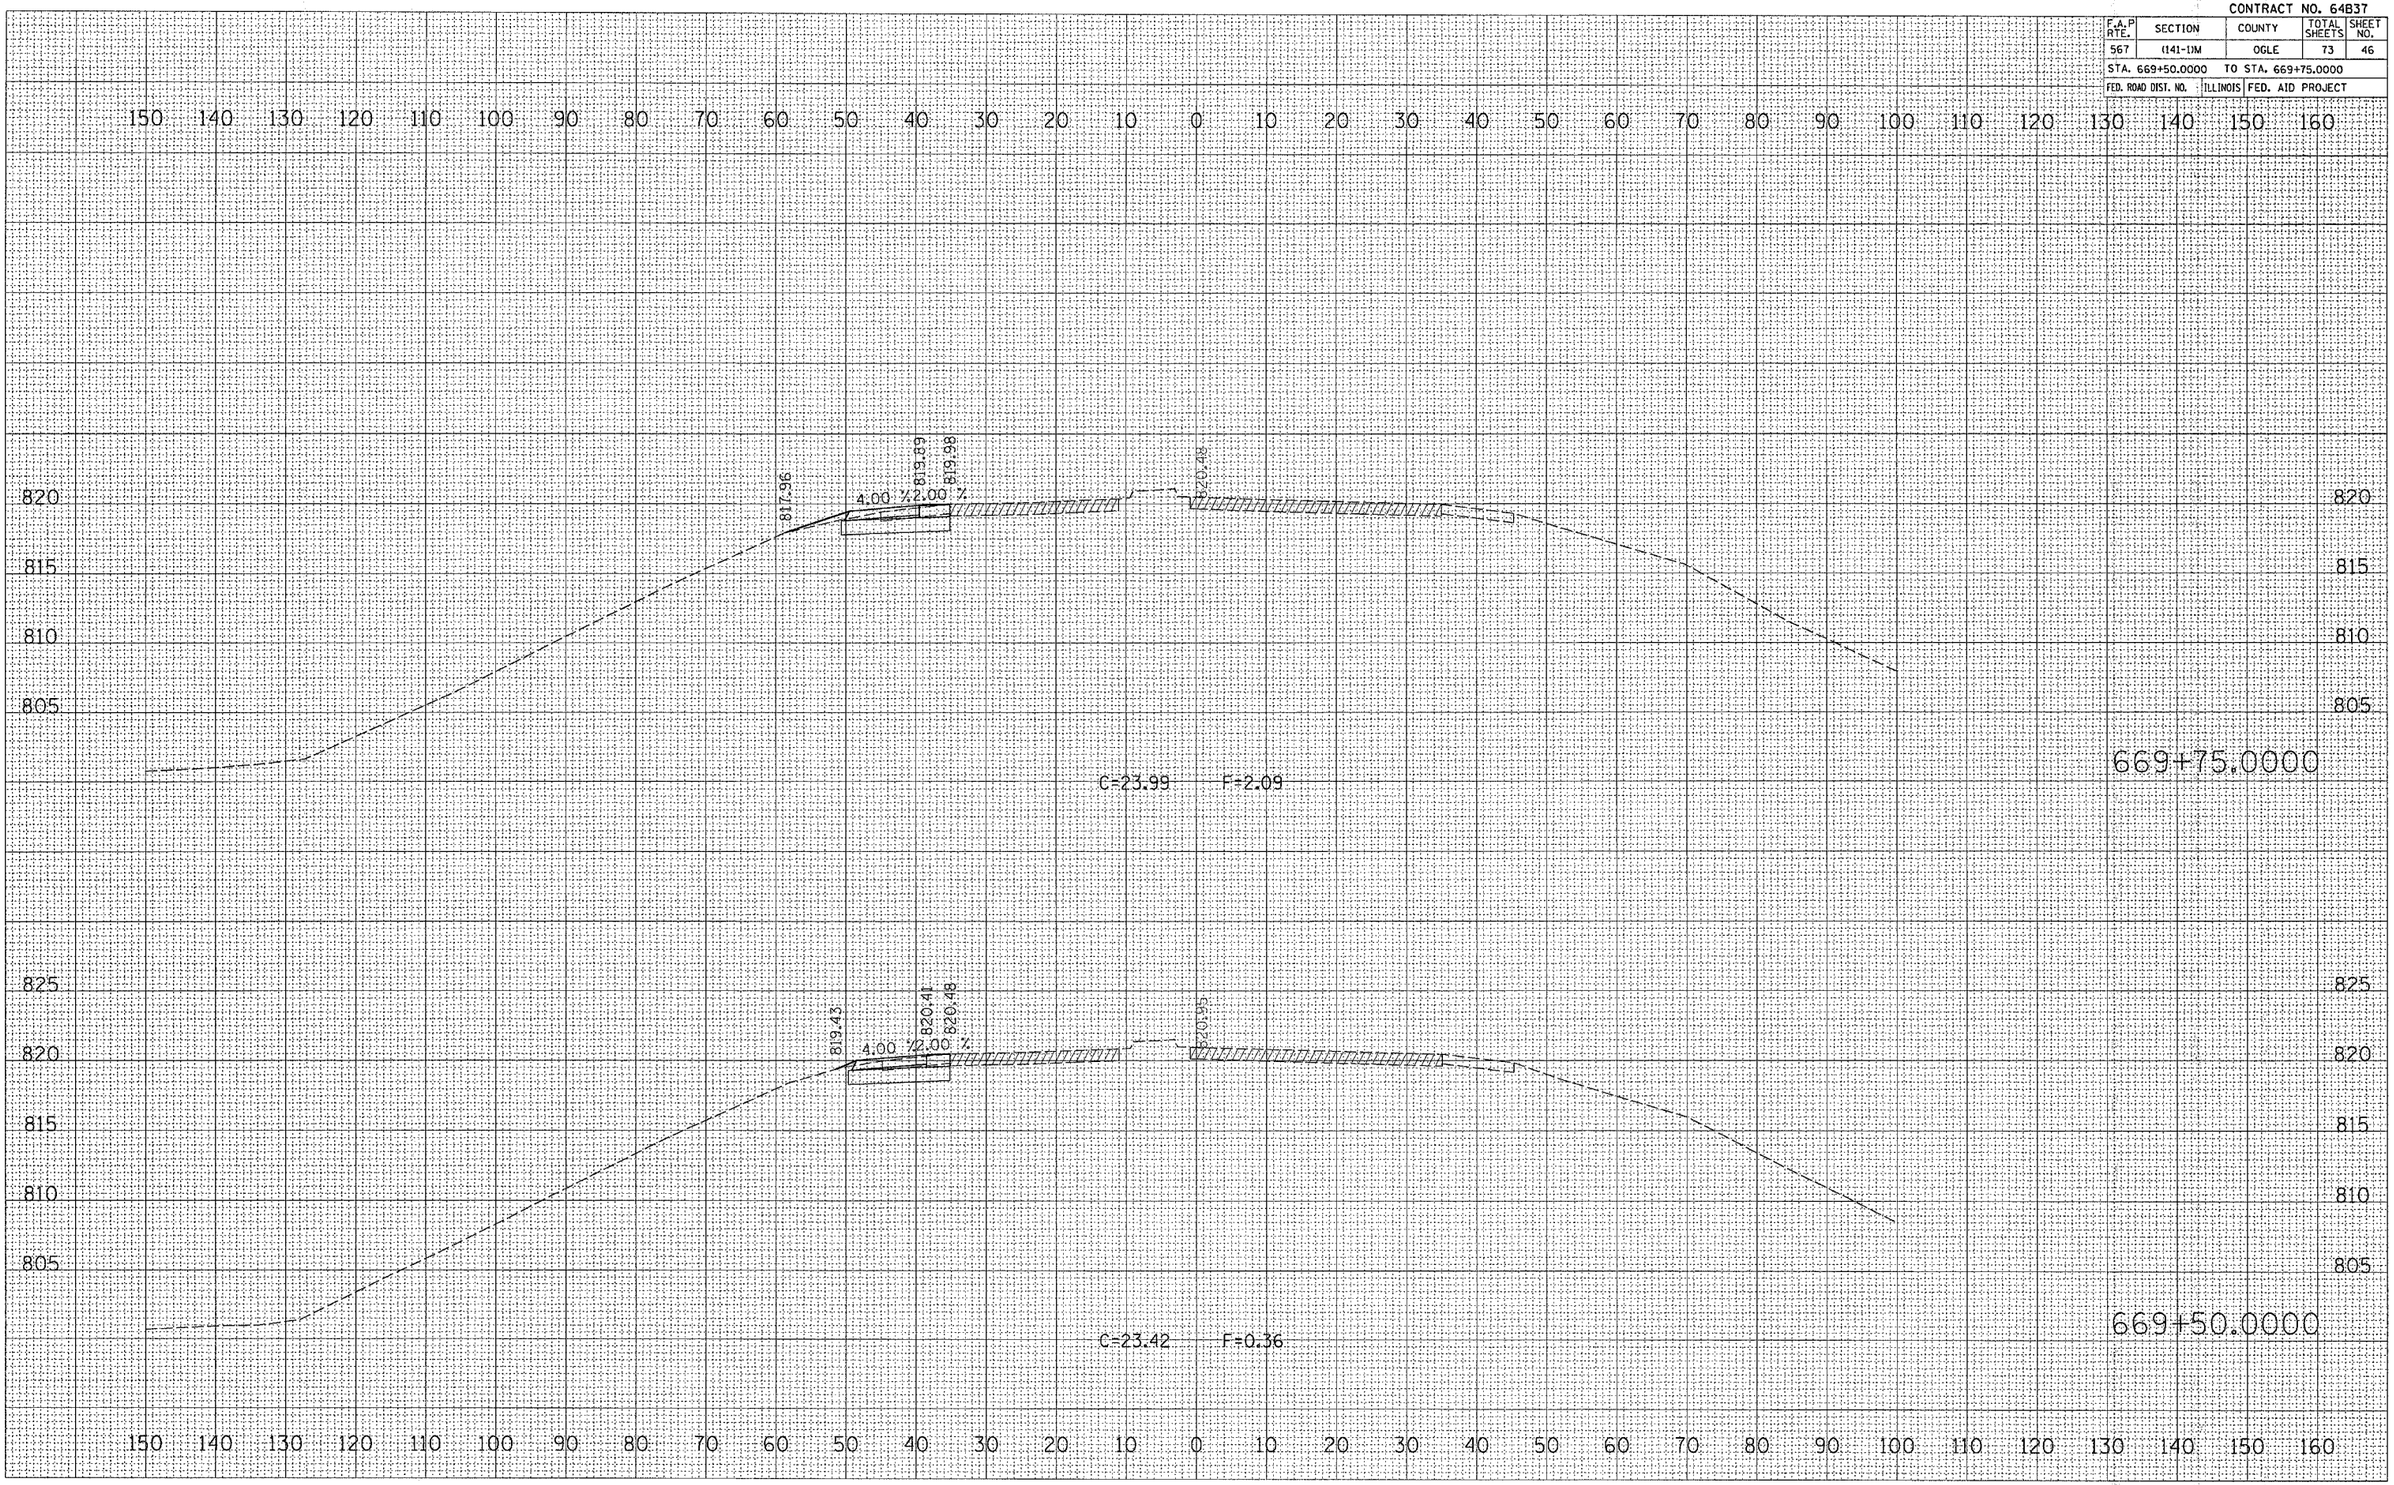

FINAL SURVEY | NOTE BOOK NO. | SURVEYED | PLOTTED | TEMPLATE | AREAS | AREAS CHECKED | BY | DATE

ORIGINAL SURVEY | NOTE NO. | SURVEYED | PLOTTED | TEMPLATE | AREAS | AREAS CHECKED | BY | DATE

PLOT DATE = Thu Mar 30 13:57:20 2006
FILE NAME = c:\projects\p210005\s10005xml.dgn
PLOT SCALE = 10.0000 ' / IN.
USER NAME = dossdd

IL RTE 38