CONTRACT NO. 64B37

F.A.P RTE.	SECTION	COUNTY	TOTAL SHEETS	SHEET NO.
567	(141-1)M	OGLE	73	58
STA. 12+75.0000	TO STA. 13+00.0000			
FED. ROAD DIST. NO.	ILLINOIS	FED. AID PROJECT		

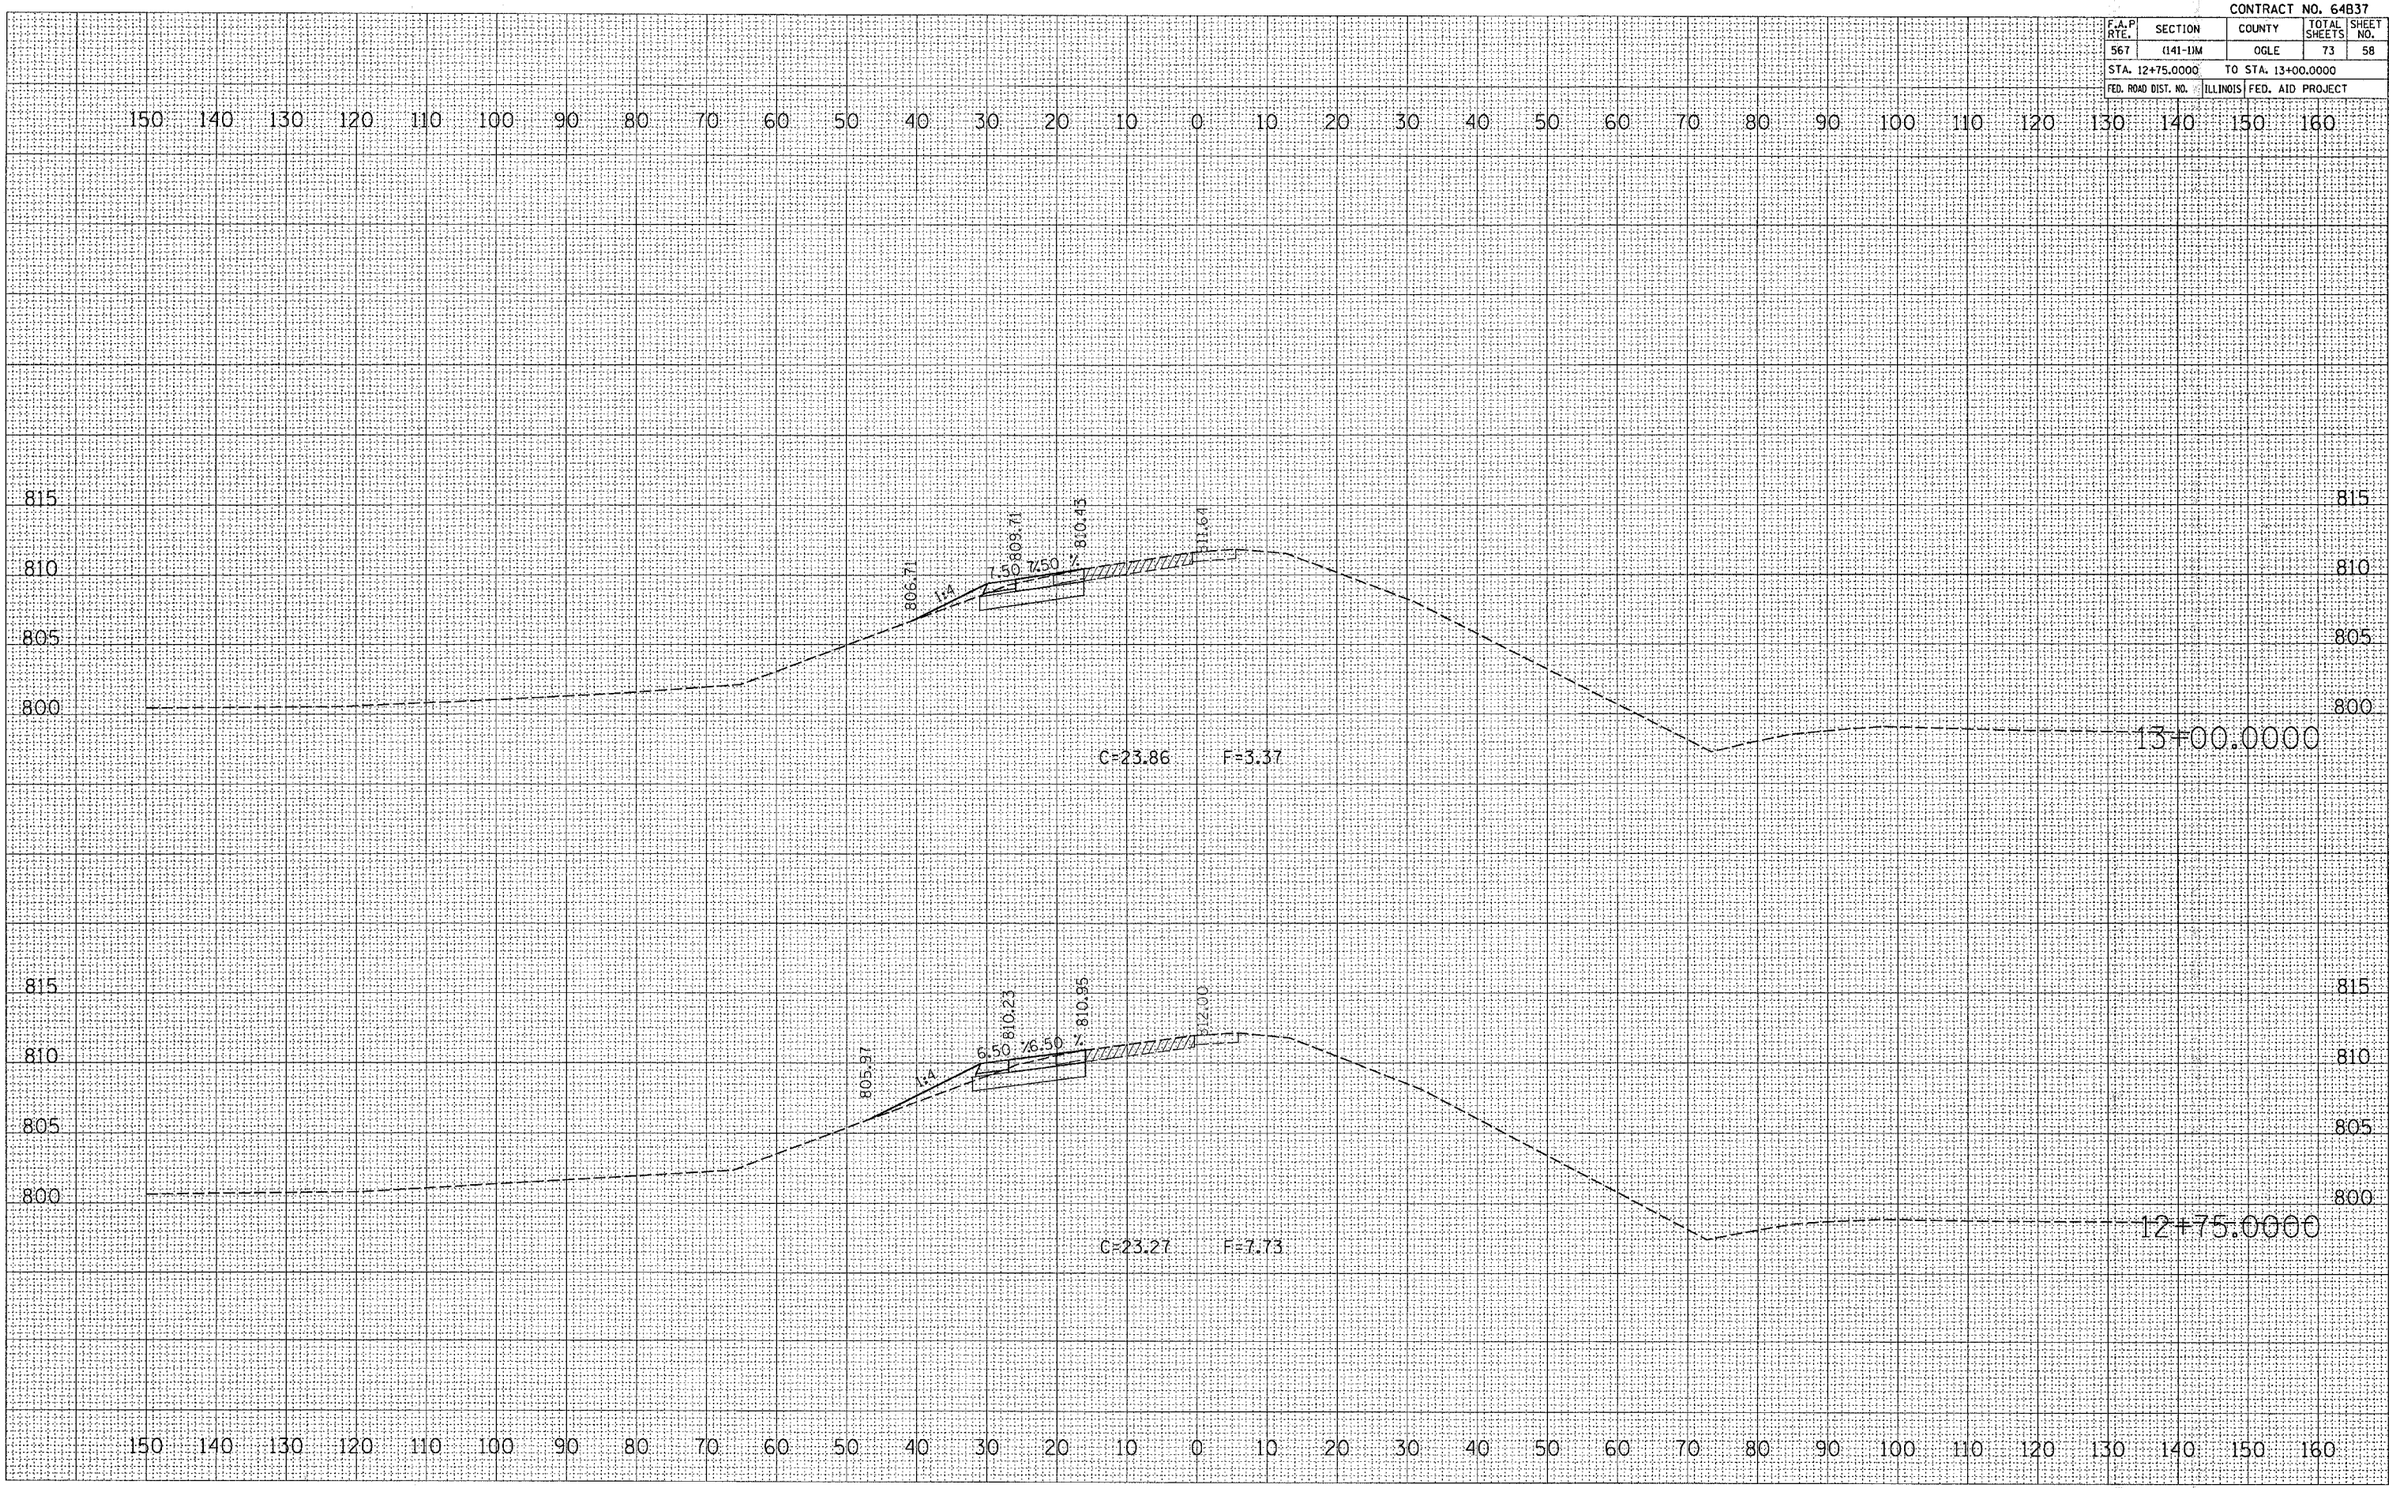

FINAL SURVEY		BY	DATE
NOTE BOOK NO.	SURVEYED		
	PLOTTED		
	TEMPLATE		
	AREAS		
	AREAS CHECKED		

ORIGINAL SURVEY		BY	DATE
NOTE NO.	SURVEYED		
	PLOTTED		
	TEMPLATE		
	AREAS		
	AREAS CHECKED		

PLOT DATE = Thu Mar 30 13:57:32 2006
FILE NAME = c:\projects\p210005\s10005xs1.dgn
PLOT SCALE = 10.0000 ' / IN.
USER NAME = dossdd

NE-RAMP