CONTRACT NO. 64837

F.A.P RTE.	SECTION	COUNTY	TOTAL SHEETS	SHEET NO.
567	(141-1)M	OGLE	73	59
STA. 13+25.0000		TO STA. 13+50.0000		
FED. ROAD DIST. NO.	ILLINOIS	FED. AID PROJECT		

		BY	DATE
FINAL SURVEY	SURVEYED		
	PLOTTED		
	DISPLATE		
NOTE BOOK	AREAS		
NO.	AREAS CHECKED		

		BY	DATE
ORIGINAL SURVEY	SURVEYED		
	PLOTTED		
	DISPLATE		
JPC NOTE	AREAS		
NO.	AREAS CHECKED		

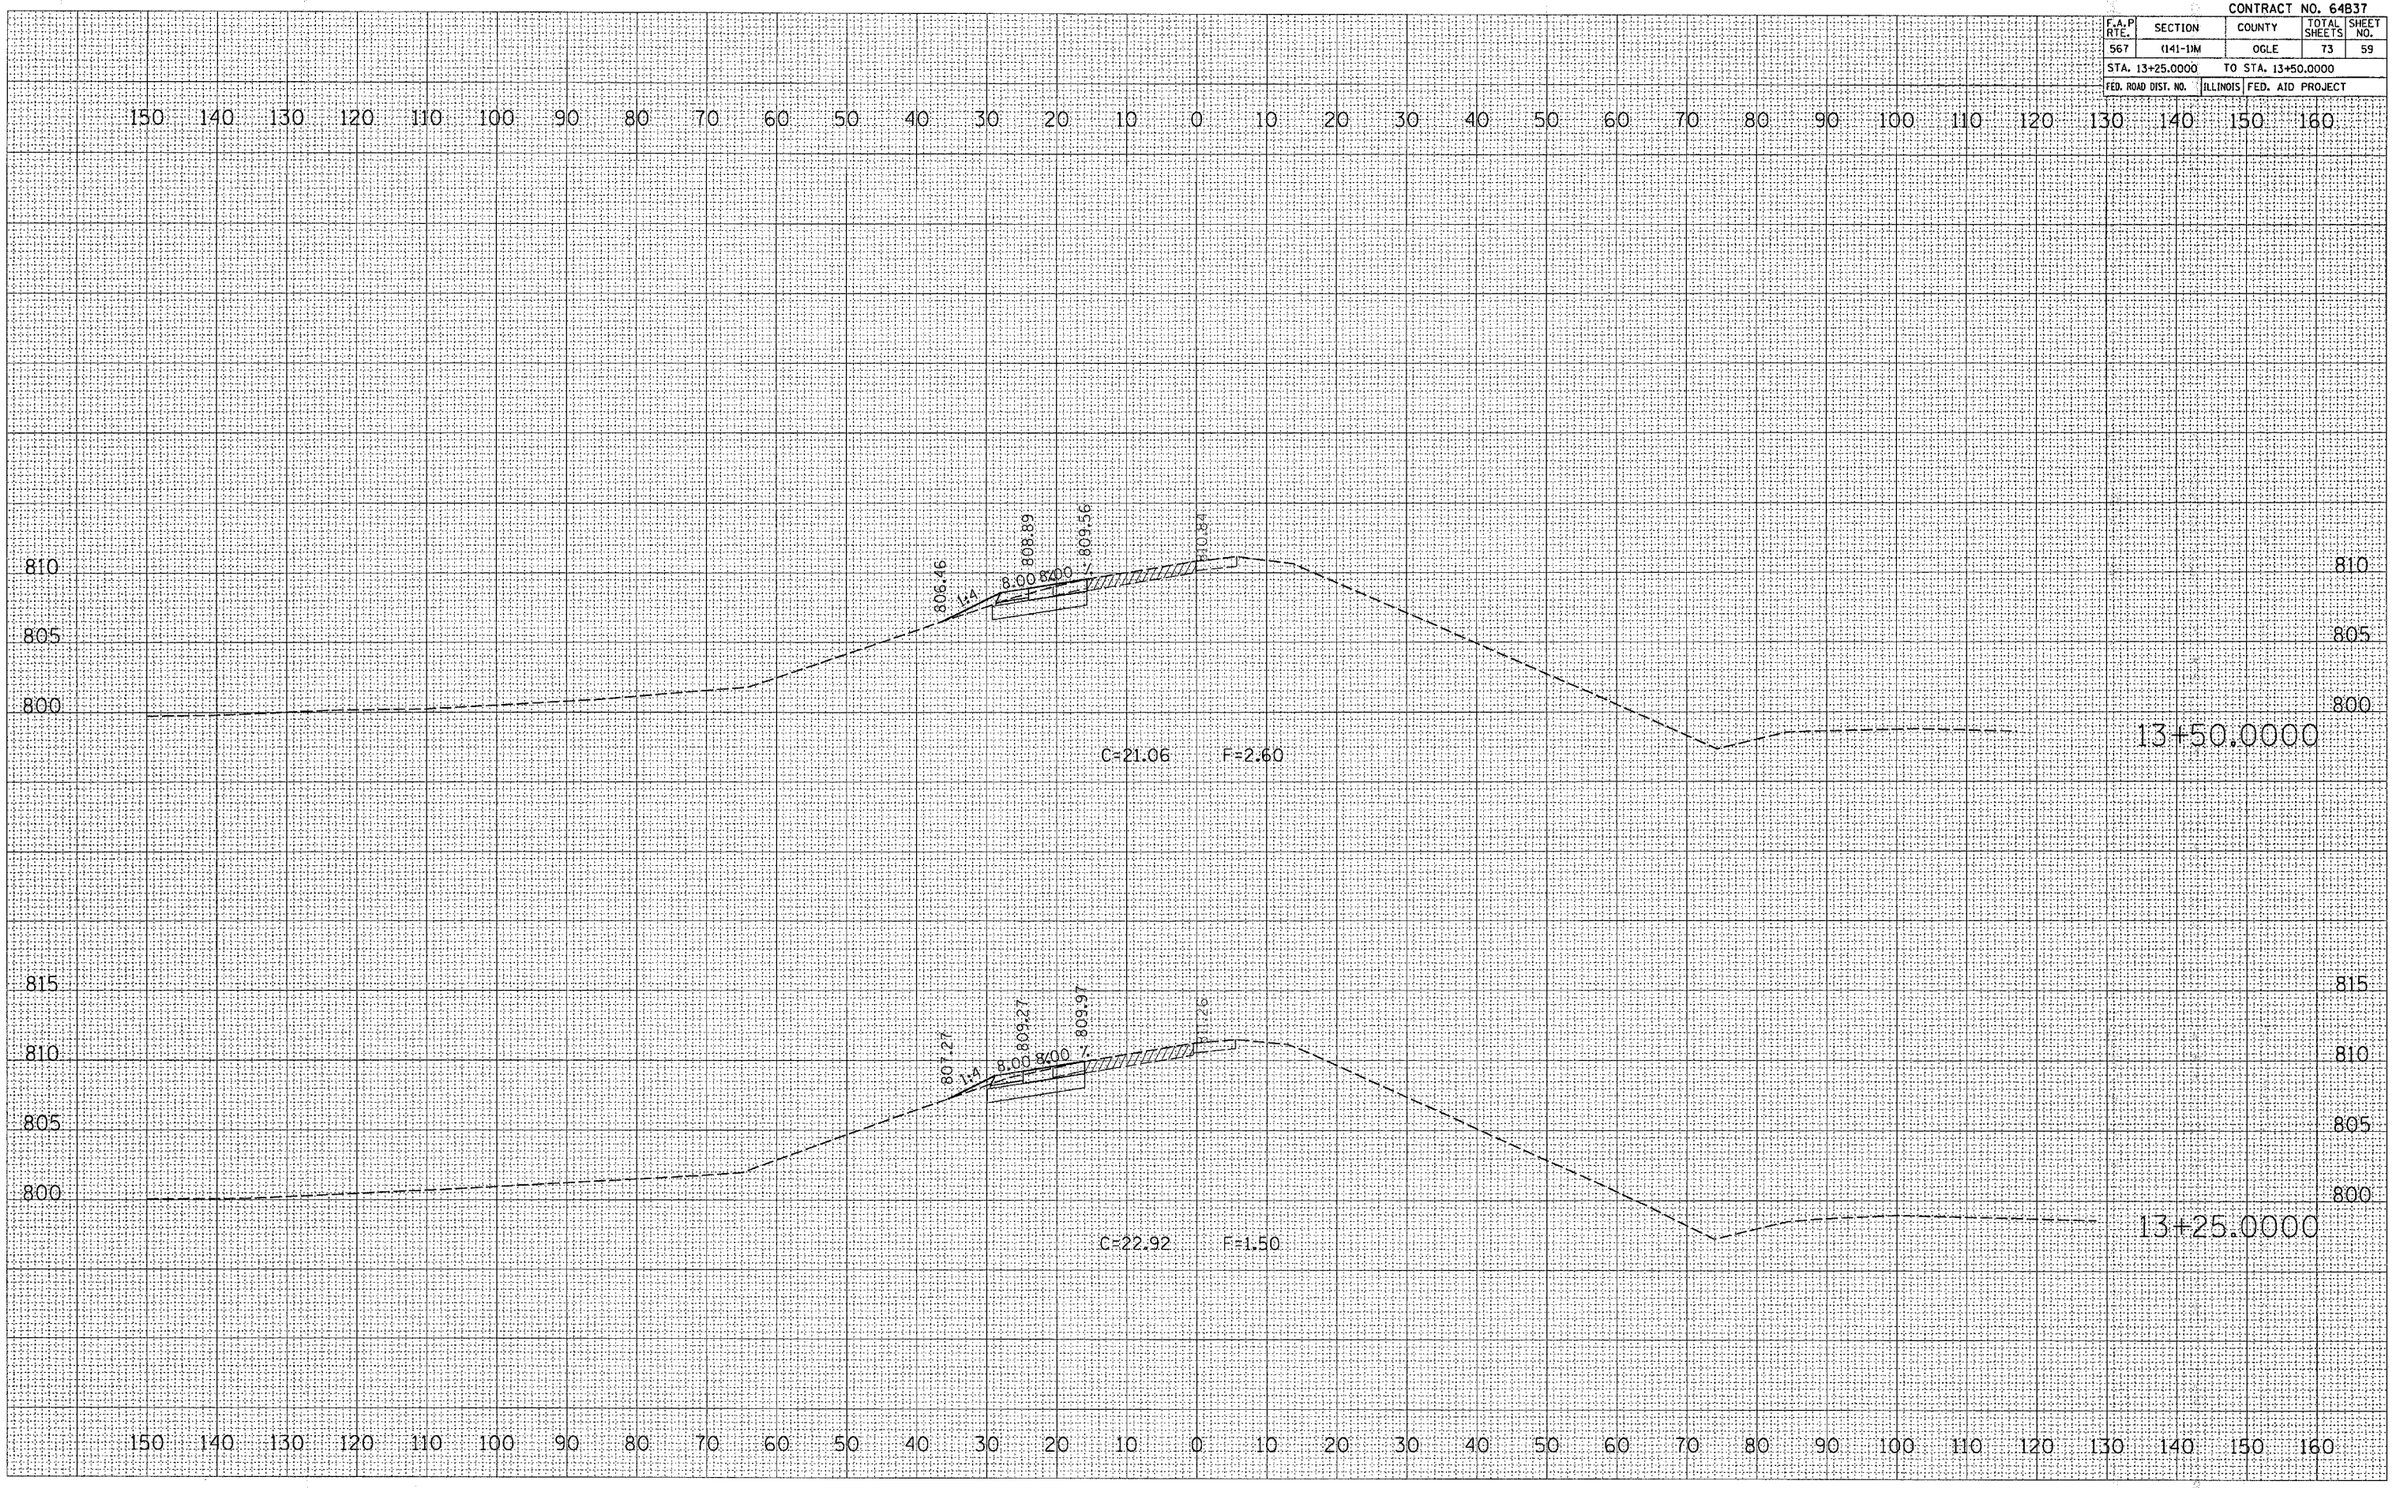

PLOT DATE = Thu Mar 29 13:57:33 2006
FILE NAME = c:\projects\64837\sht\ne-ramp.dgn
PLOT SCALE = 10.0000 ' / IN.
USER NAME = dosadd

NE-RAMP