CONTRACT NO. 64B37

F.A.P RTE.	SECTION	COUNTY	TOTAL SHEETS	SHEET NO.
567	(141-1)M	OGLE	73	70
STA. 120+25.0000 TO STA. 120+50.0000				
FED. ROAD DIST. NO.	ILLINOIS	FED. AID PROJECT		

FINAL SURVEY NOTE BOOK NO.		BY	DATE
	SURVEYED		
	PLOTTED		
	TEMPLATE		
	AREAS		
	AREAS CHECKED		

ORIGINAL SURVEY NOTE NO.		BY	DATE
	SURVEYED		
	PLOTTED		
DK	TEMPLATE		
	AREAS		
	AREAS CHECKED		

PLOT DATE = Thu Mar 30 13:57:43 2006
FILE NAME = c:\projects\p210095\s10095s42.dgn
PLOT SCALE = 10.0000 ' / IN.
USER NAME = dosadd

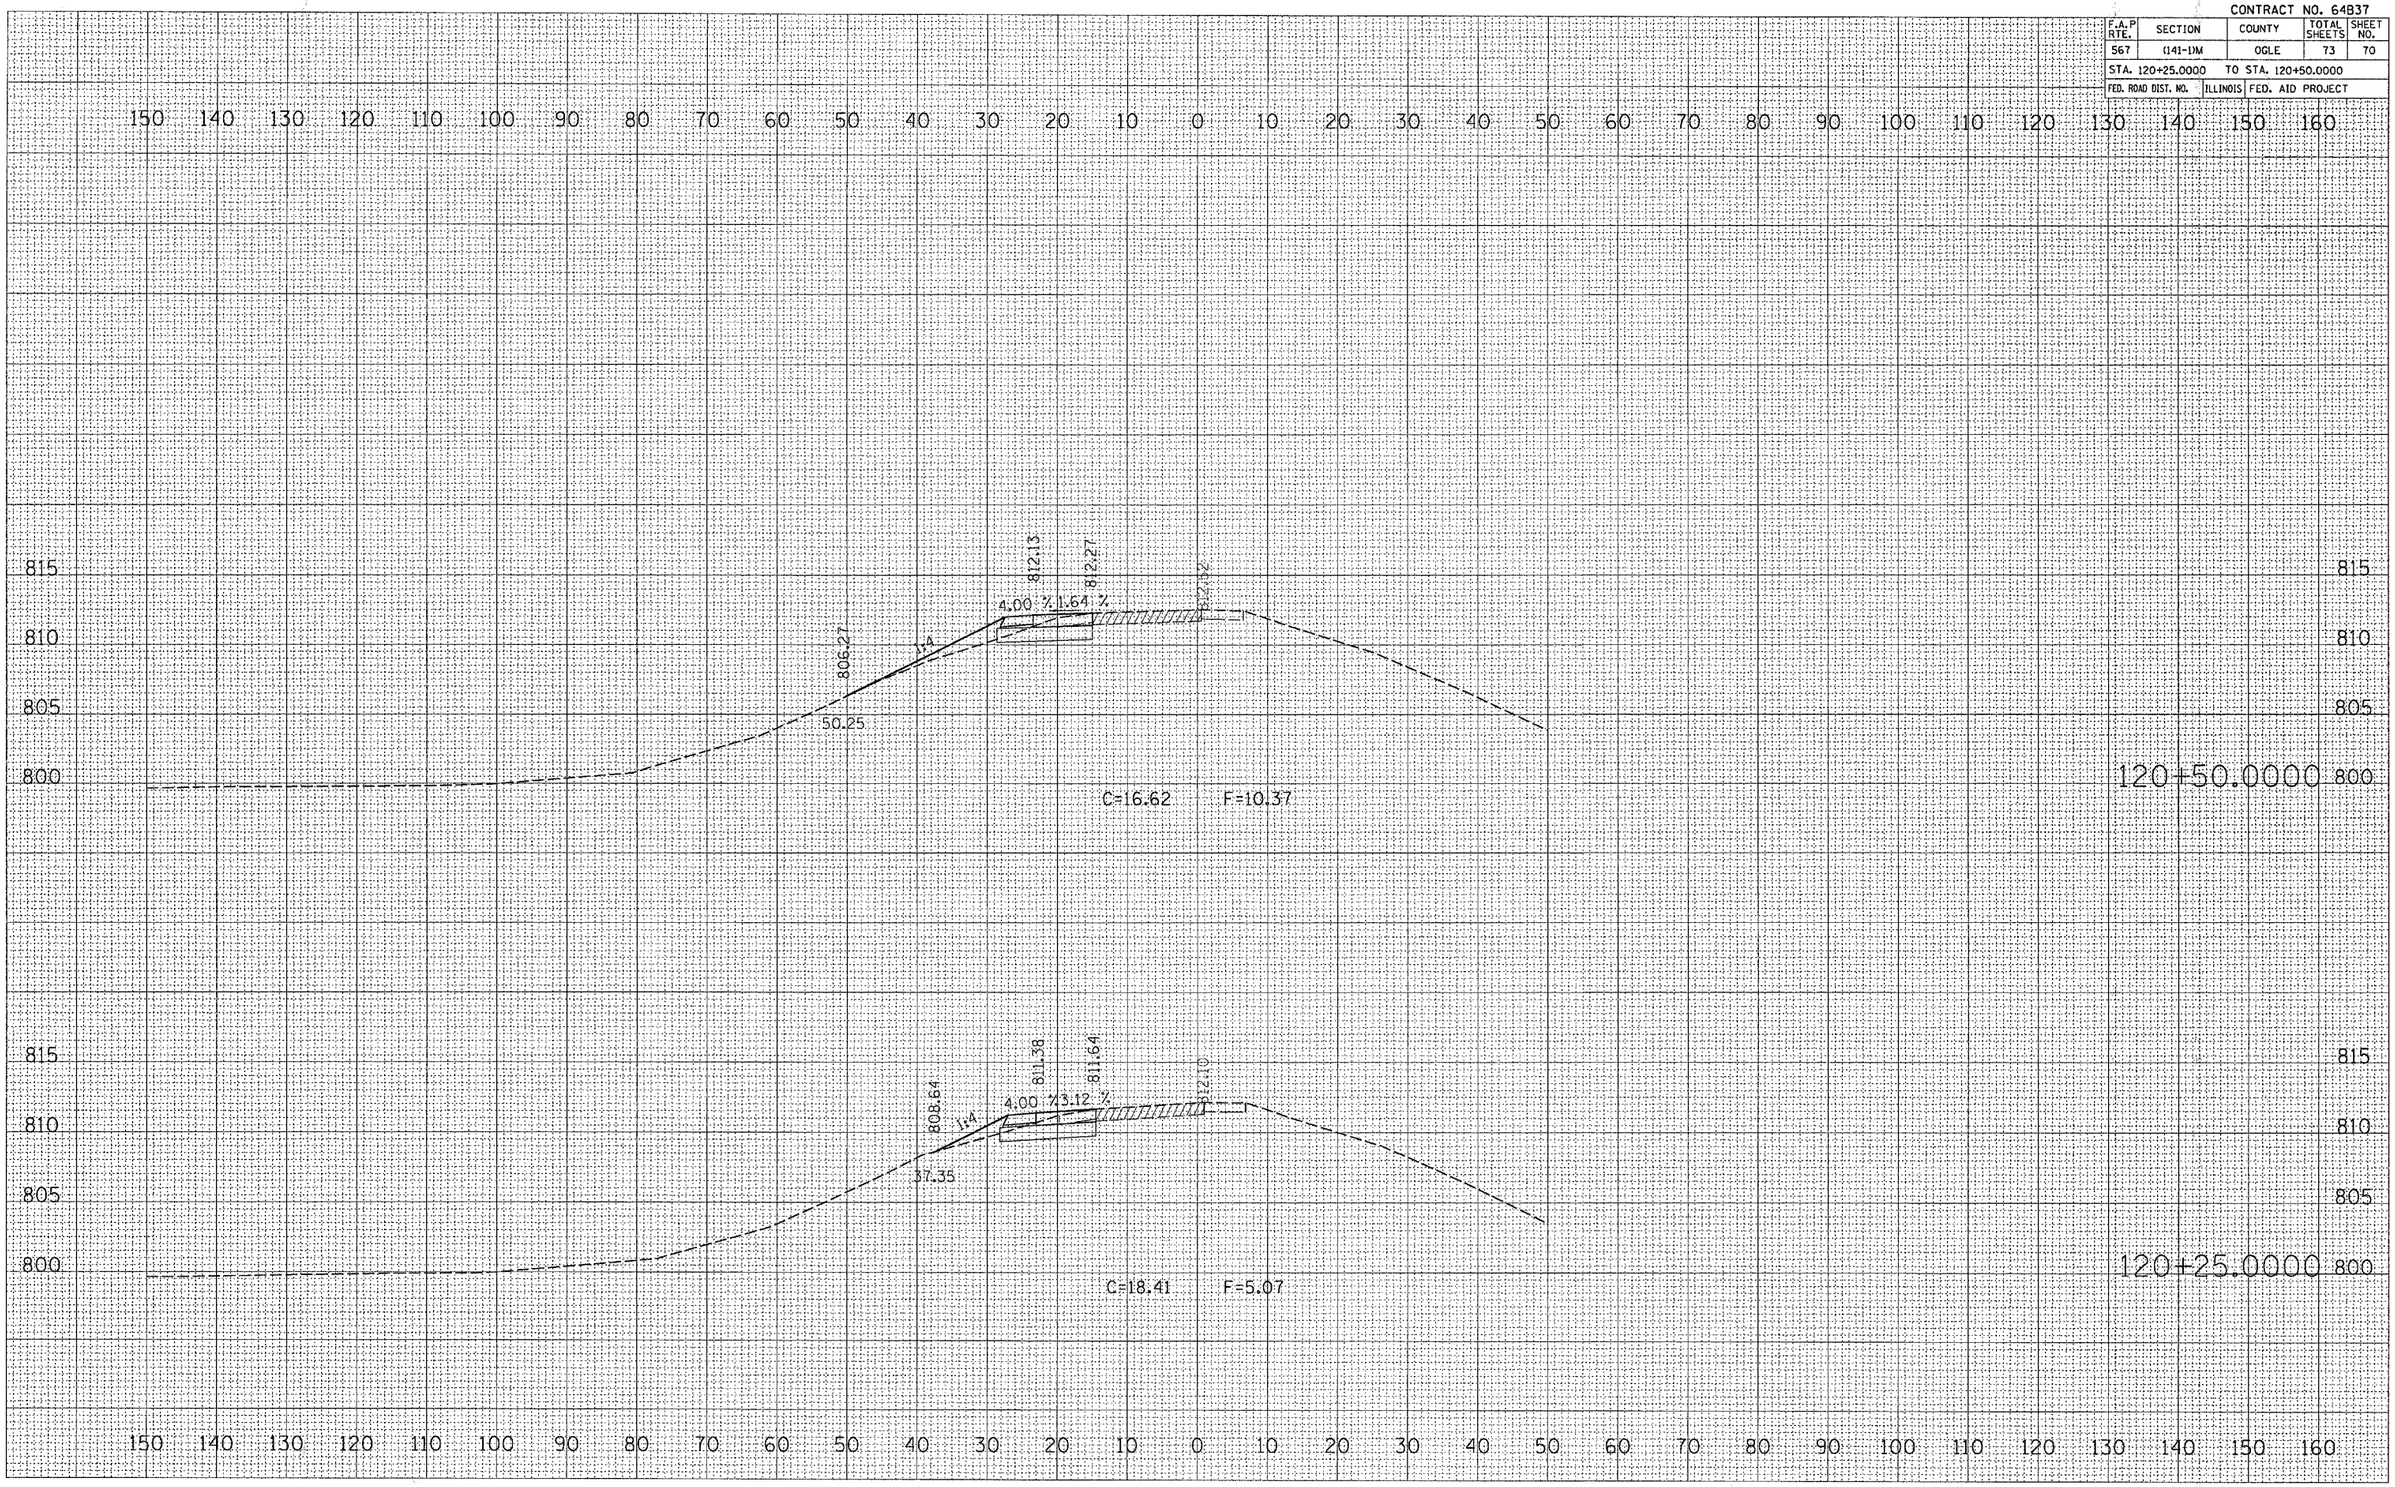

SE-RAMP