CONTRACT NO. 66622

F.A.I. RTE.	SECTION	COUNTY	TOTAL SHEETS	SHEET NO.
57	(38-6)T	IROQUOIS	23	16
STA. 851+00		TO STA. 928+00		
FED. ROAD DIST. NO. _	ILLINOIS	FED. AID PROJECT		

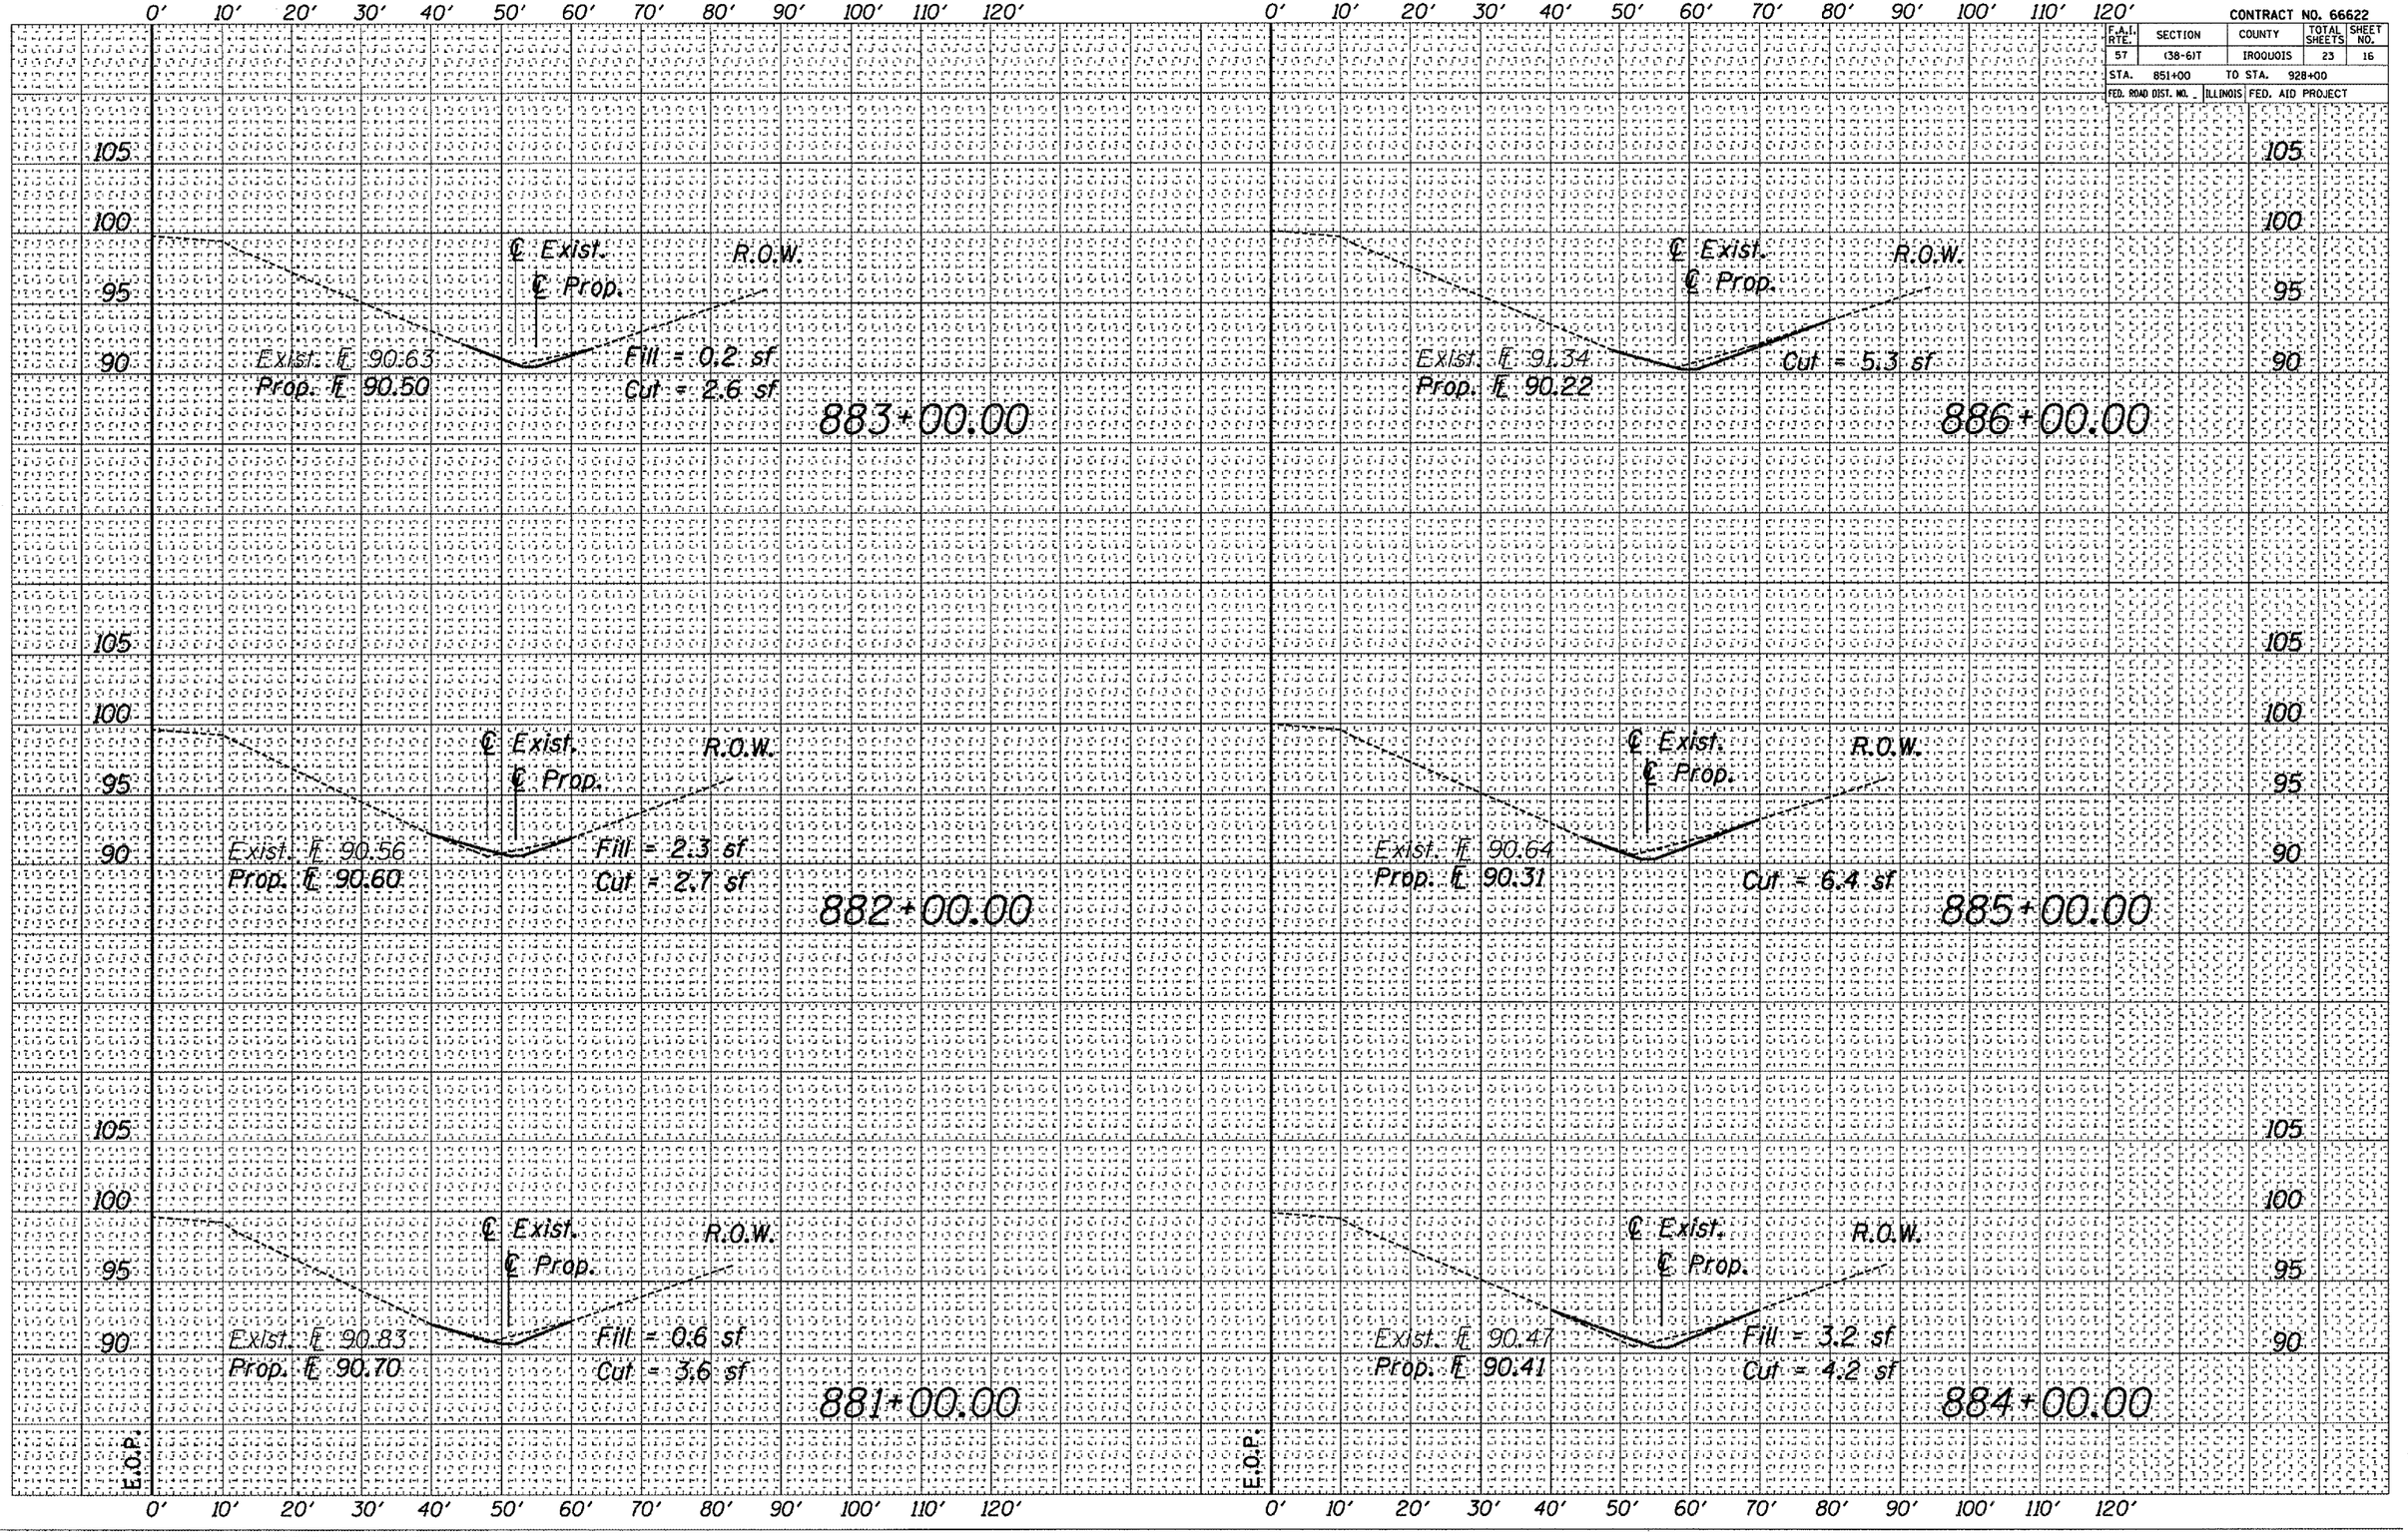

COUNTY: IROQUOIS SECTION: (38-6)T ROUTE: F.A.I. 57