F.A.S. RTE.	SECTION	COUNTY	TOTAL SHEETS	SHEET NO.
2402	(113B-2)BR	PEORIA	55	9
STA. 302+00.00		TO STA. 317+75.00		
FED. ROAD DIST. NO.	ILLINOIS	U.S. ROUTE 150		

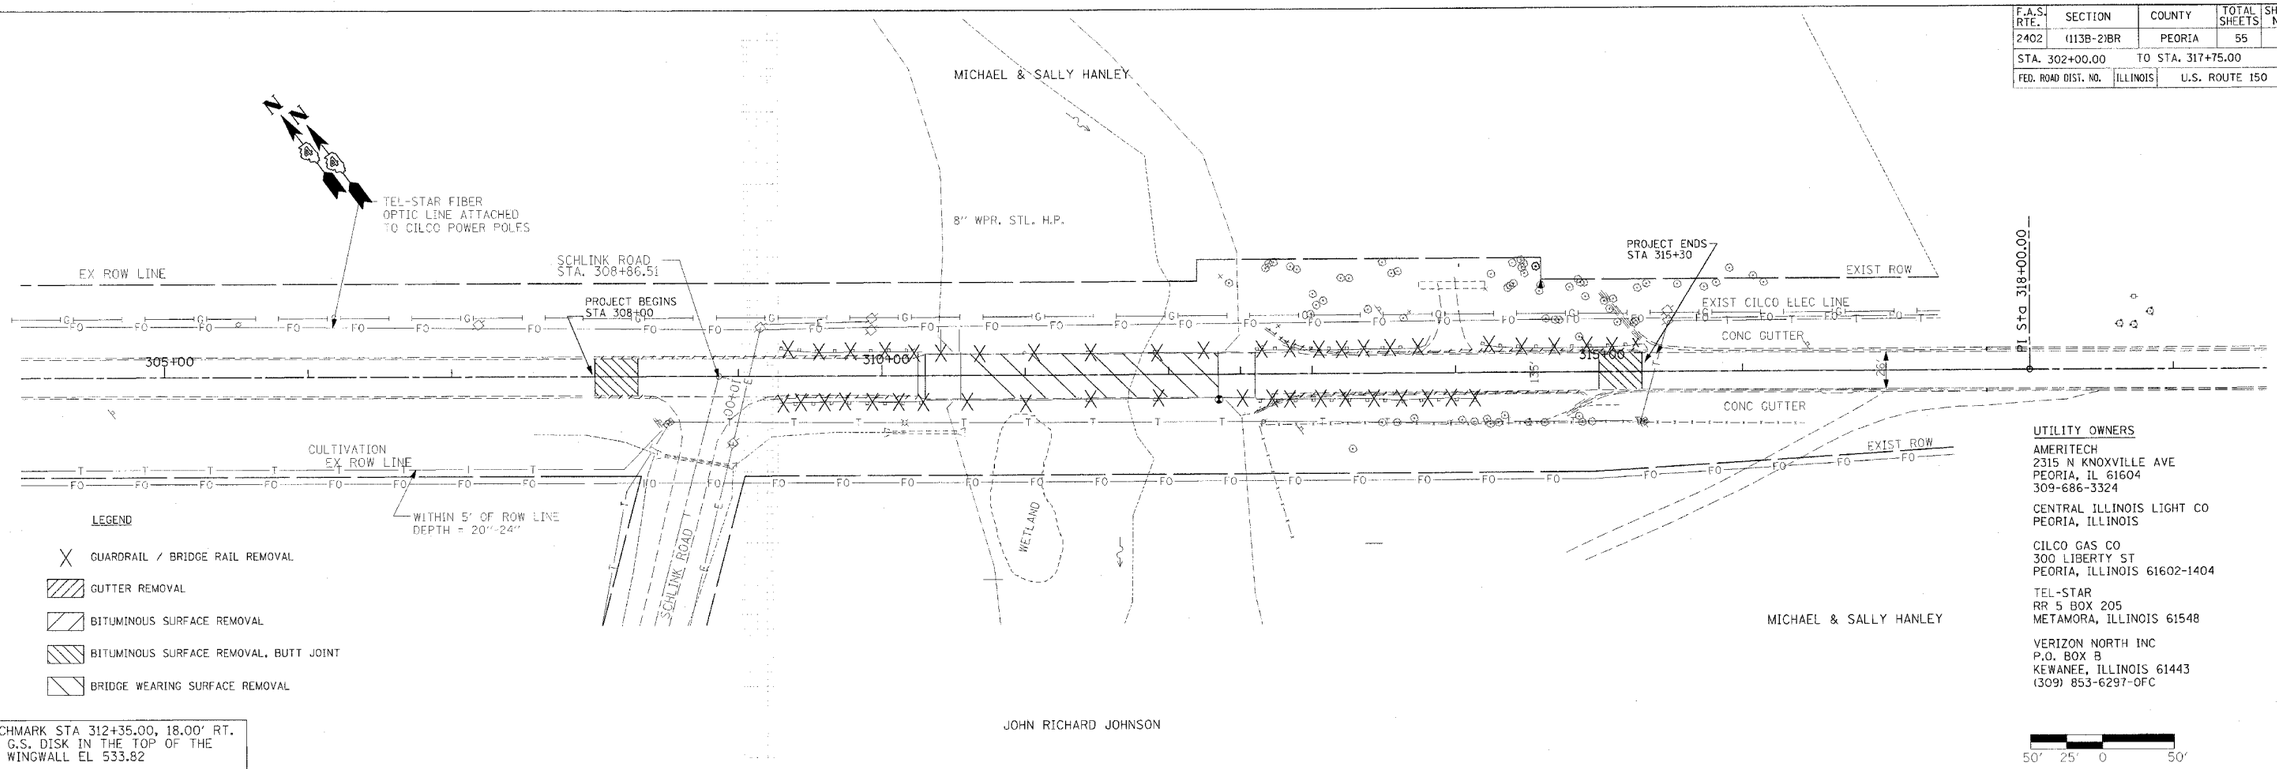

LEGEND

- GUARDRAIL / BRIDGE RAIL REMOVAL
- GUTTER REMOVAL
- BITUMINOUS SURFACE REMOVAL
- BITUMINOUS SURFACE REMOVAL, BUTT JOINT
- BRIDGE WEARING SURFACE REMOVAL

BENCHMARK STA 312+35.00, 18.00' RT.
U.S. G.S. DISK IN THE TOP OF THE
S.E. WINGWALL EL 533.82

UTILITY OWNERS

AMERITECH
2315 N KNOXVILLE AVE
PEORIA, IL 61604
309-686-3324

CENTRAL ILLINOIS LIGHT CO
PEORIA, ILLINOIS

CILCO GAS CO
300 LIBERTY ST
PEORIA, ILLINOIS 61602-1404

TEL-STAR
RR 5 BOX 205
METAMORA, ILLINOIS 61548

VERIZON NORTH INC
P.O. BOX B
KEWANEE, ILLINOIS 61443
(309) 853-6297-OFC

50' 25' 0 50'

550
540
530
520
510

REMOVAL PLAN

PLAN
NOTE BOOK
NO.
SURVEYED
PLOTTED
ALIGNMENT CHECKED
RT. OF WAY CHECKED
CADD FILE NAME
BY
DATE