F.A.P. RTE.	SECTION	COUNTY	TOTAL SHEETS	SHEET NO.
315	55-2	McDONOUGH	1025	93
STA. 29+00		TO STA. 58+50		
FED. ROAD DIST. NO. 4	ILLINOIS	FED. AID PROJECT		

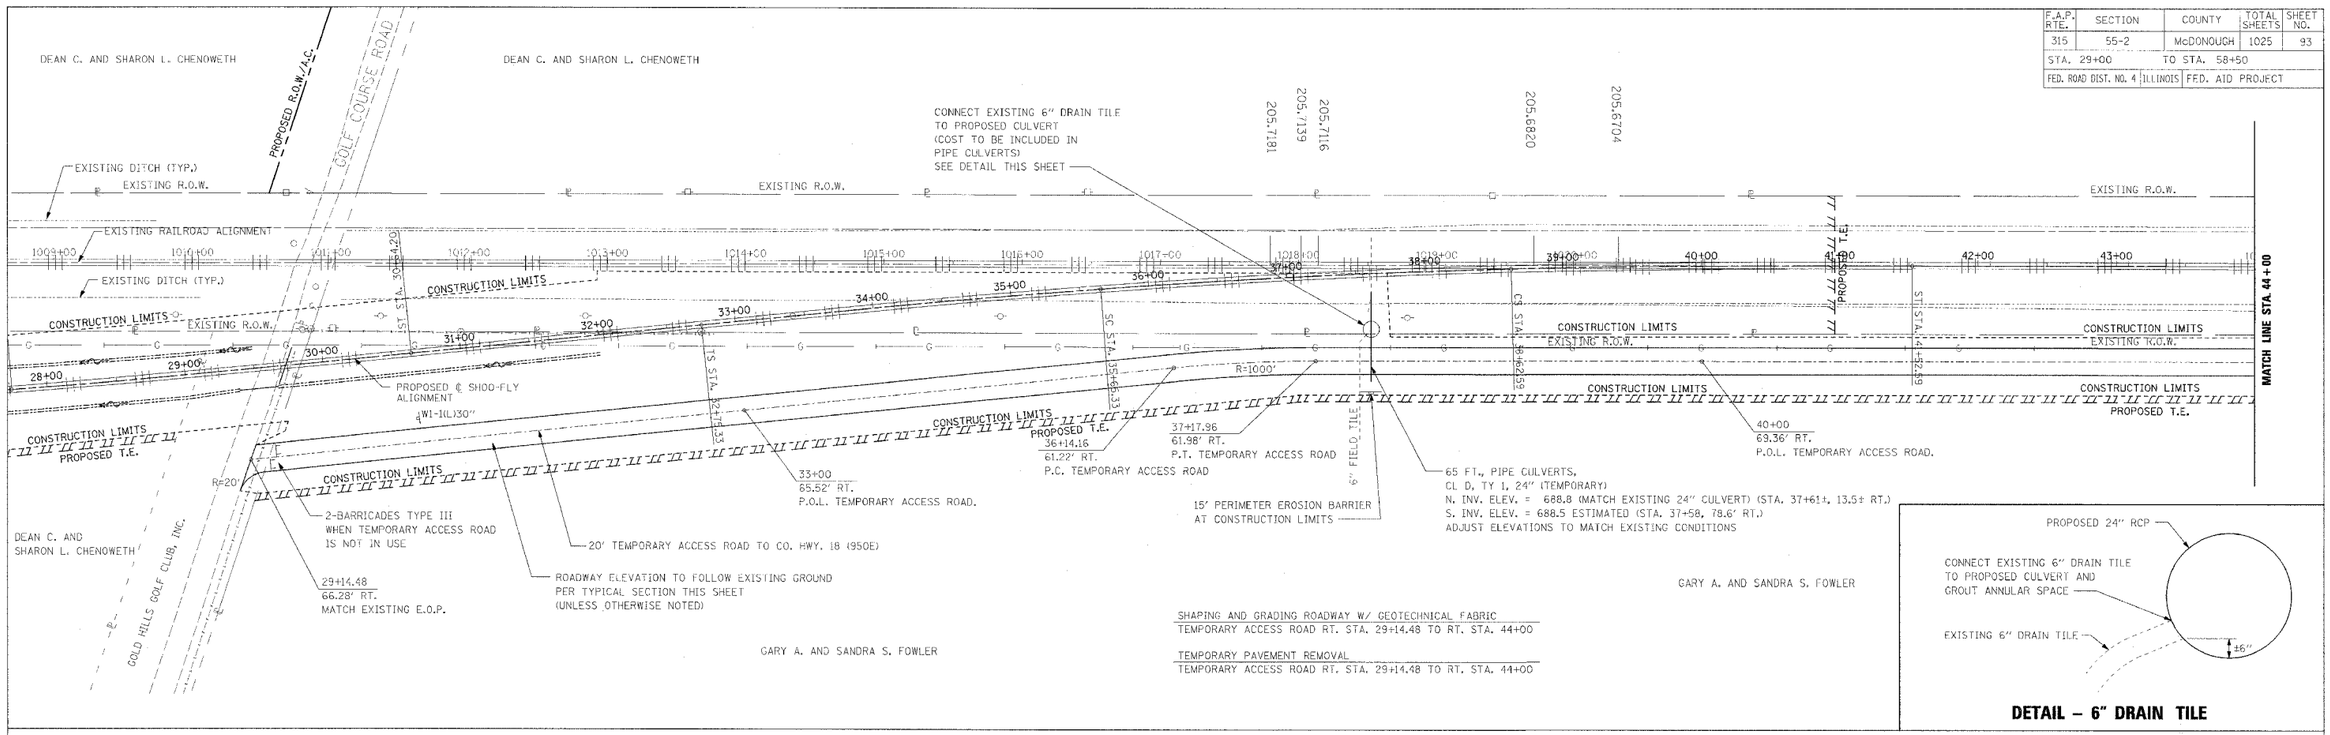

DETAIL – 6" DRAIN TILE

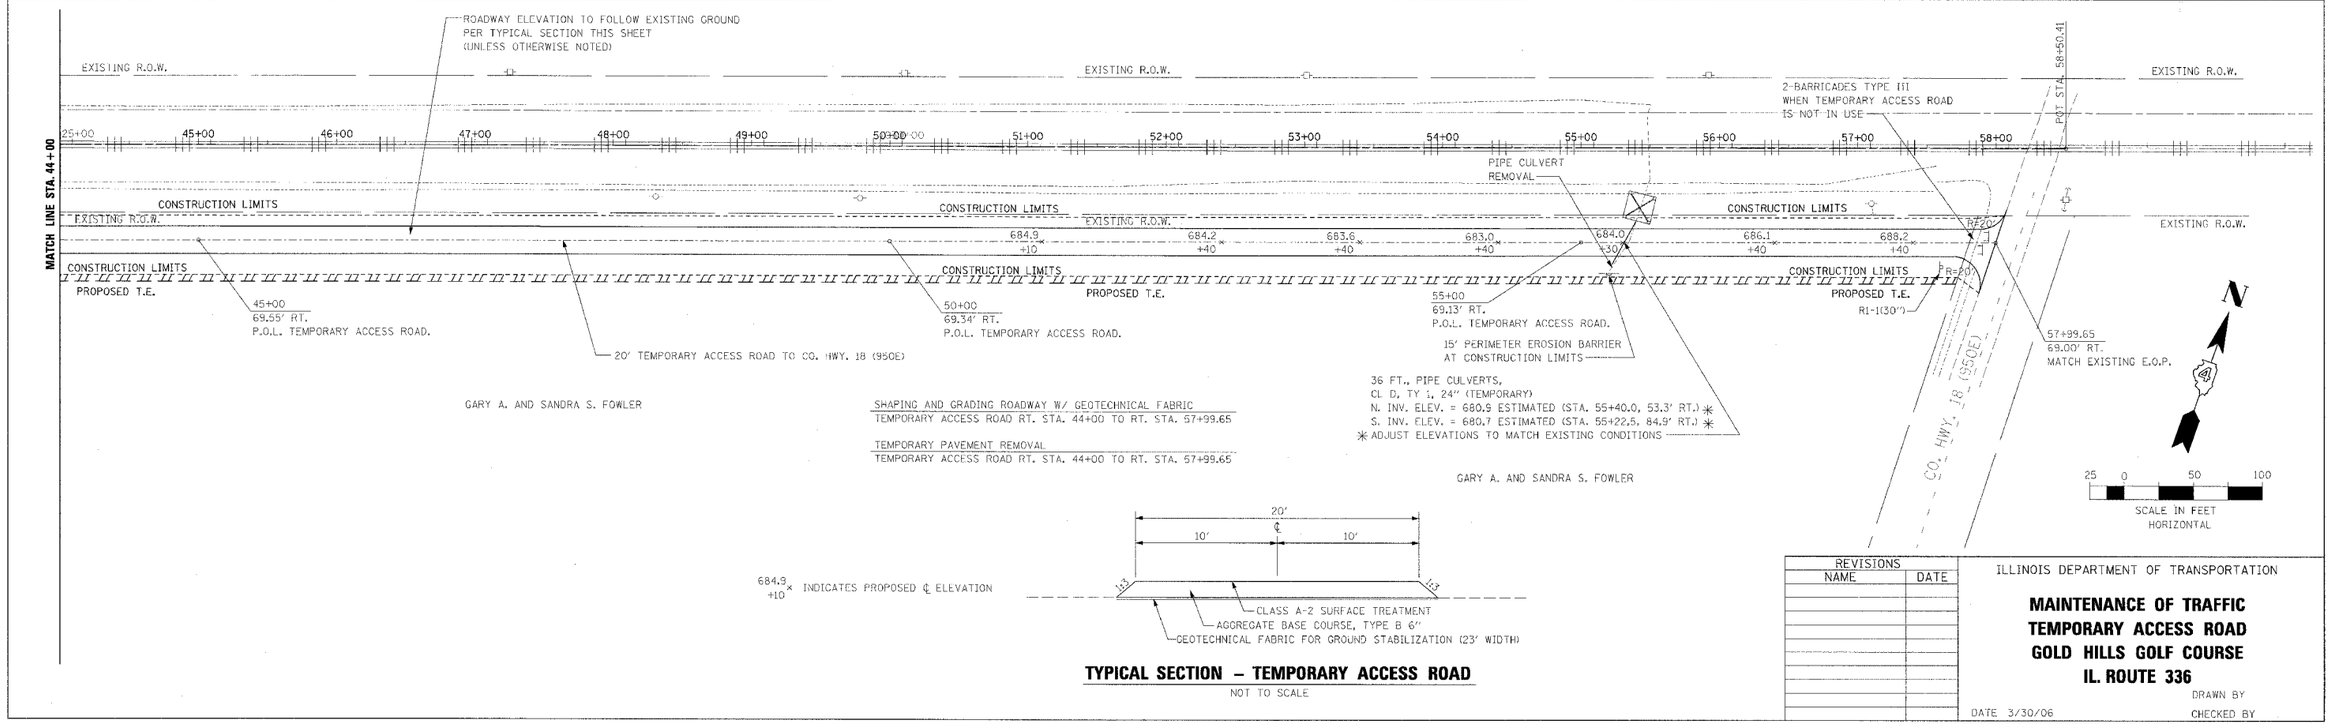

TYPICAL SECTION – TEMPORARY ACCESS ROAD

NOT TO SCALE

N

25 0 50 100

SCALE IN FEET
HORIZONTAL

REVISIONS	
NAME	DATE

ILLINOIS DEPARTMENT OF TRANSPORTATION

MAINTENANCE OF TRAFFIC
TEMPORARY ACCESS ROAD
GOLD HILLS GOLF COURSE
IL. ROUTE 336

DRAWN BY

DATE 3/30/06

CHECKED BY